

SCALE 1:50

= EXISTING WALL



= PROPOSED FENCE & GATES



FRONT VIEW:

APPROXIMATELY TO SCALE

EXISTING 3000mm TALL
800 x 800mm PILLAR


EXISTING 3000mm TALL
PILLAR 800mm x 800mm

PAIR OF GATES APPROX
6.5 FT HIGH AT PEAK
NATURAL OAK FINISH WITH TOP
SECTION OF GATES SLATED
TO SEE THRU

EXISTING FLINT
WALL INTO
PILLAR
APPROX 2700mm
HIGH

800

3000

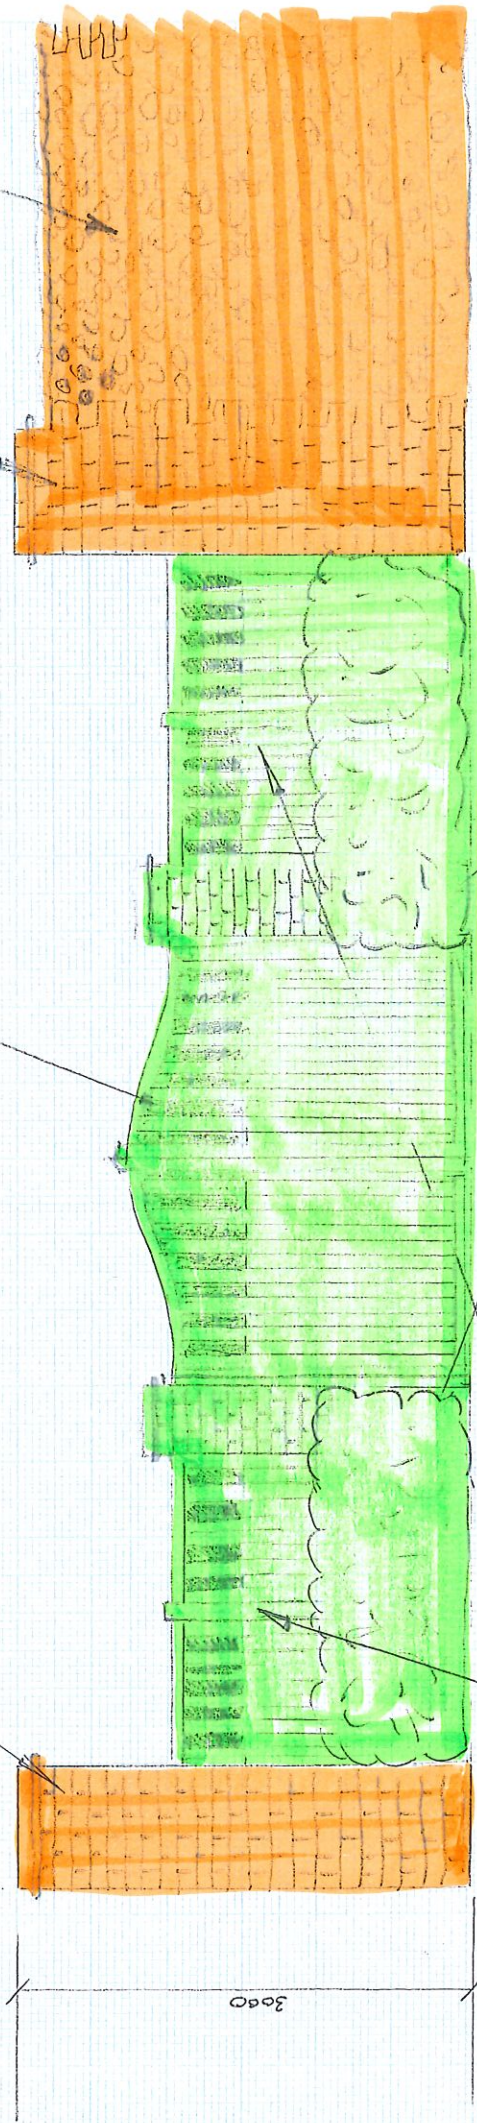

ALL NEW STRUCTURES FREE
STANDING & NOT ATTACHED
OR SUPPORTED TO EXISTING WALL

BUXUS HEDGE PLANTED IN
FRONT OF FENCE LINE.

EACH SIDE TWO BAYS OF
6 FT APPROX IN NATURAL
OAK FINISH

TWO 12 INCH BRICK PIER
IN SYMPATHETIC
BRICK TO EXISTING
APPROX JUST OVER HEIGHT
FENCE

 = EXISTING WALL
 = PROPOSED FENCE & WALL

PLAN VIEW:
APPROX TO SCALE

