Notes:
All dimensions must be checked/verified on site.
No responsibility or liability is accepted for CDM unless otherwise agreed in writing.

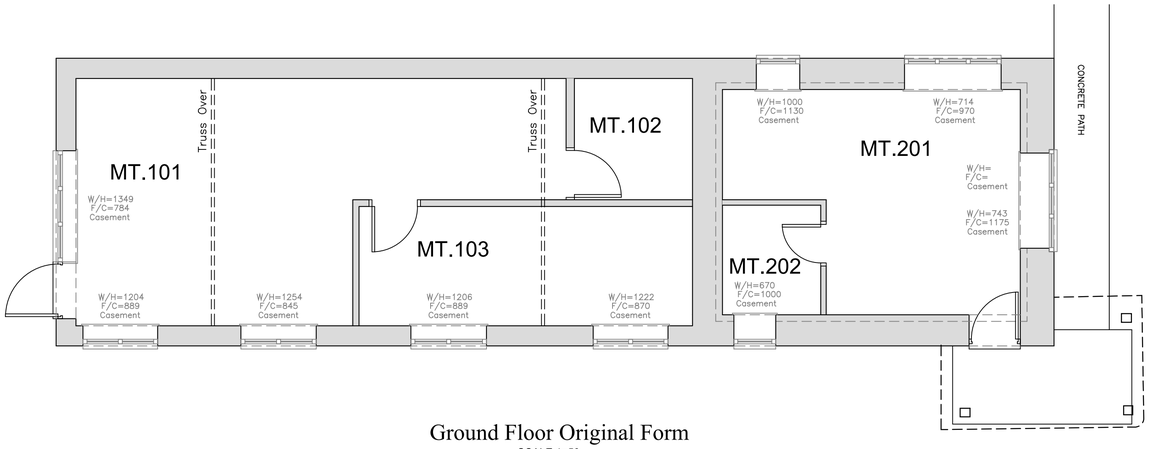

Ground Floor Original Form
SCALE 1=50

PHOTO IMAGE SHOWING EVIDENCE OF EXTREMELY POOR CONDITION OF THATCHED ROOF. PROPOSED TO BE REPLACED WITH NEW THATCHED ROOF

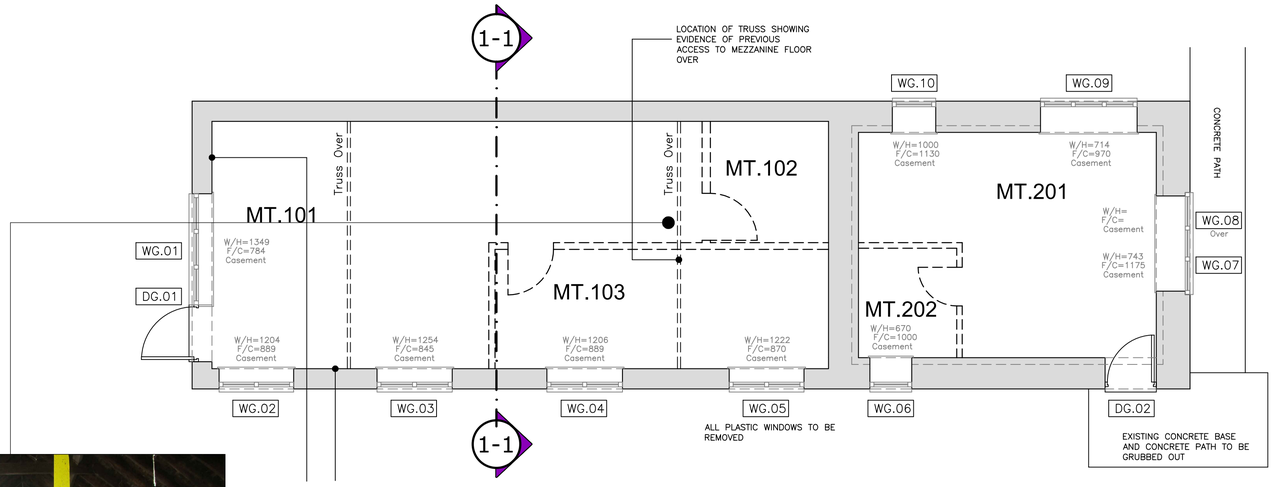

Existing Ground Floor
SCALE 1=50

PHOTO IMAGE SHOWING EVIDENCE OF PREVIOUS MEZZANINE FLOOR LEVEL

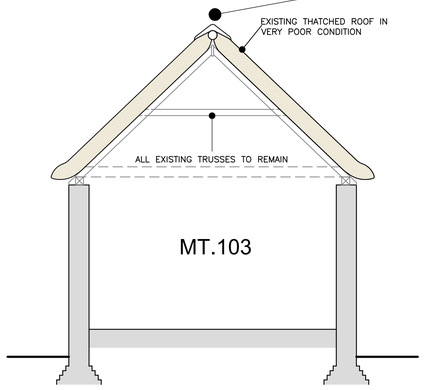

Section 1-1 : As Existing
SCALE 1=50

Scale
1:50 0 1m 2m 3m 4m 5m

Date	Revisions

Client
Mr G.Love

Job Title
Climping Mill Project

Drawing Title
Mill Thatch
Ground Floor Plan
As Original Form and
as Existing / Current

Architectural & Historic Buildings Consultants
Mob: 07909 544908
Email: info@dgc-consultants.com
Web: www.dgc-consultants.com

Date 18/06/2018 Drawn By GSB
Scale 1:50 @ A1 (as illustrated)

Drg. No. DGC-21815/MT01 Rev.

© Copyright
841 x 594mm A1

ARUN DISTRICT COUNCIL CM/42/19/HH