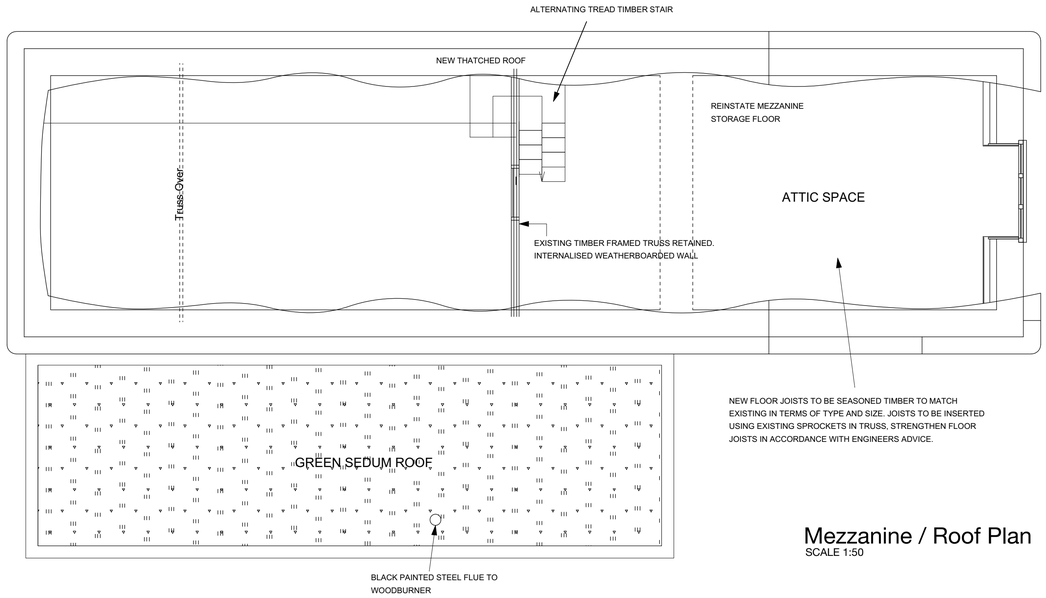

Mezzanine / Roof Plan
SCALE 1:50

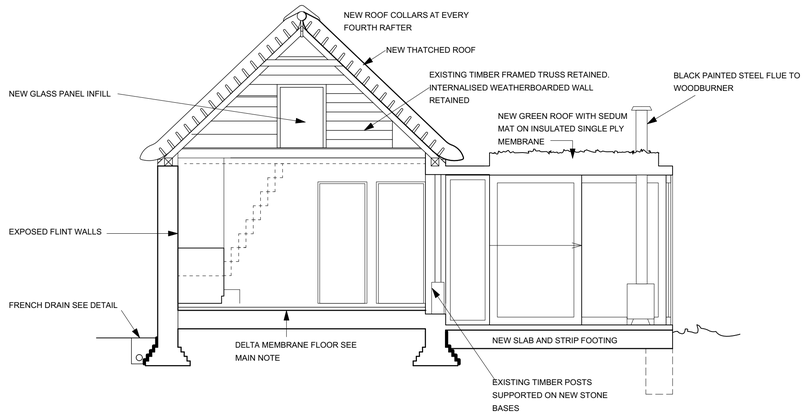

Cross Section AA
SCALE 1=50

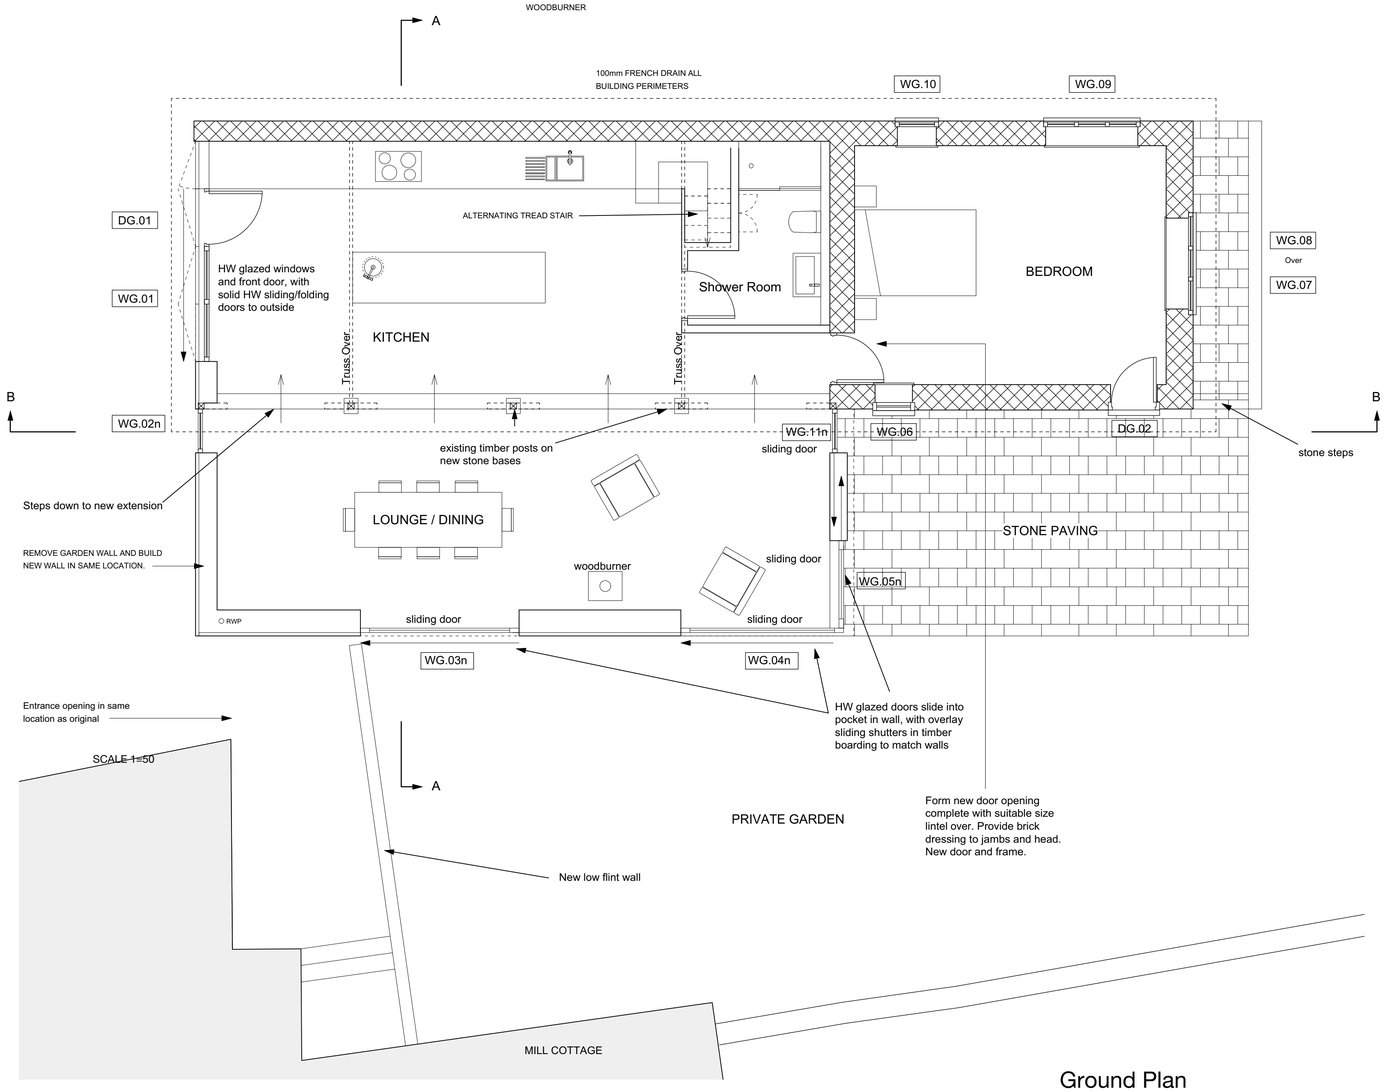

Ground Plan
SCALE 1:50

EXISTING FLINT WALLS

ALL EXISTING FLINT WALLS TO BE REINSTATED
AND REPAIRED AS REQUIRED
PLEASE REFER TO SPECIFICATION FOR FURTHER
INFORMATION

EXISTING MODERN BLOCKWORK INTERNALLY TO
EXTERNAL WALLS AND MODERN FINISHES INCLUDING
FLINT BEDDED IN CEMENTITIOUS MORTAR WITH PEA
BEACH INCLUSION TO BE REMOVED. MAKE GOOD WALLS
AS NECESSARY USING MATERIALS AND FINISHES
COMPATIBLE WITH TRADITIONAL CONSTRUCTION IN
ACCORDANCE WITH BS7913

GROUND FLOOR CONSTRUCTION

EXISTING FLOORING REMOVED TO SUB-BASE LEVEL.
NEW 100MM CONCRETE GROUND BEARING SLAB.
50MM FOAMGLASS RIGID INSULATION PANELS PLACED
BETWEEN EXPOSED AREAS OF PERIMETER
WALL/FOUNDATION AND NEW SLAB.
NEW DELTA MS500 MEMBRANE LAID ONTO SLAB AND
WRAPPED UP PERIMETER WALLS TO NEW FFL.
50MM FOAMGLASS RIGID INSULATION LAID OVER
MEMBRANE AND UP PERIMETER WALLS TO NEW FFL.
NEW SAND/CEMENT SCREED WITH UNDERFLOOR
HEATING CABLES.
FINAL FINISH

Scale
1:50 0 1m 2m 3m 4m 5m

status	FOR PLANNING
revisions	
A	29.07.2019

ARCHITECTS
25 Links Yard. Spelman St. London E1 5LX
tel 020 7539 3686
fax 020 7539 3687
mail@featherstoneyoung.com
www.featherstoneyoung.com
FeatherstoneYoung

job	Thatch Cottage, Clymping Mill
address	Climping
dwg title	Proposed Plans & Cross-Section
scale	1:50/A1
date	05/19
CLI (job reference)	02 100 (drawing number)
revision	A

ARUN DISTRICT COUNCIL CM/42/19/HH