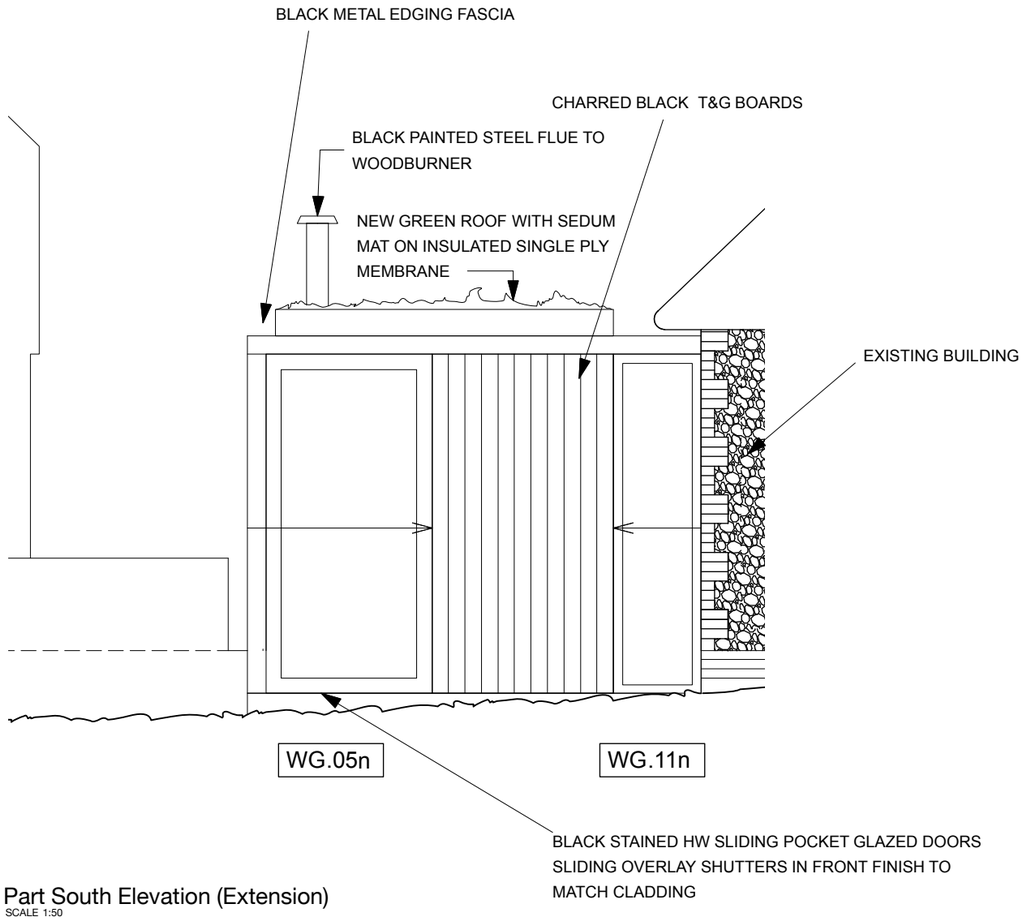

Part South Elevation (Extension)
SCALE 1:50

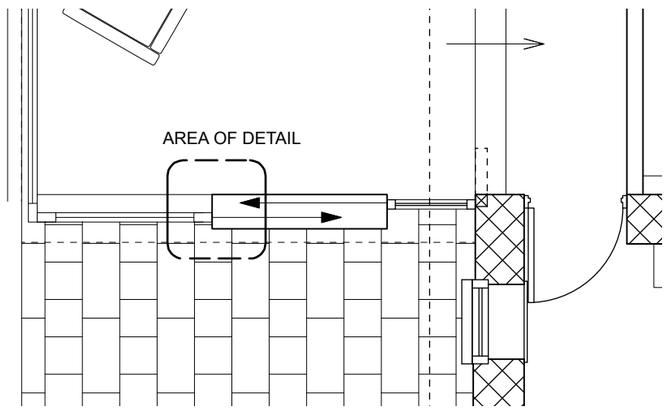

Part Plan of Extension (area correspondent with Elevation Above)
SCALE 1:50

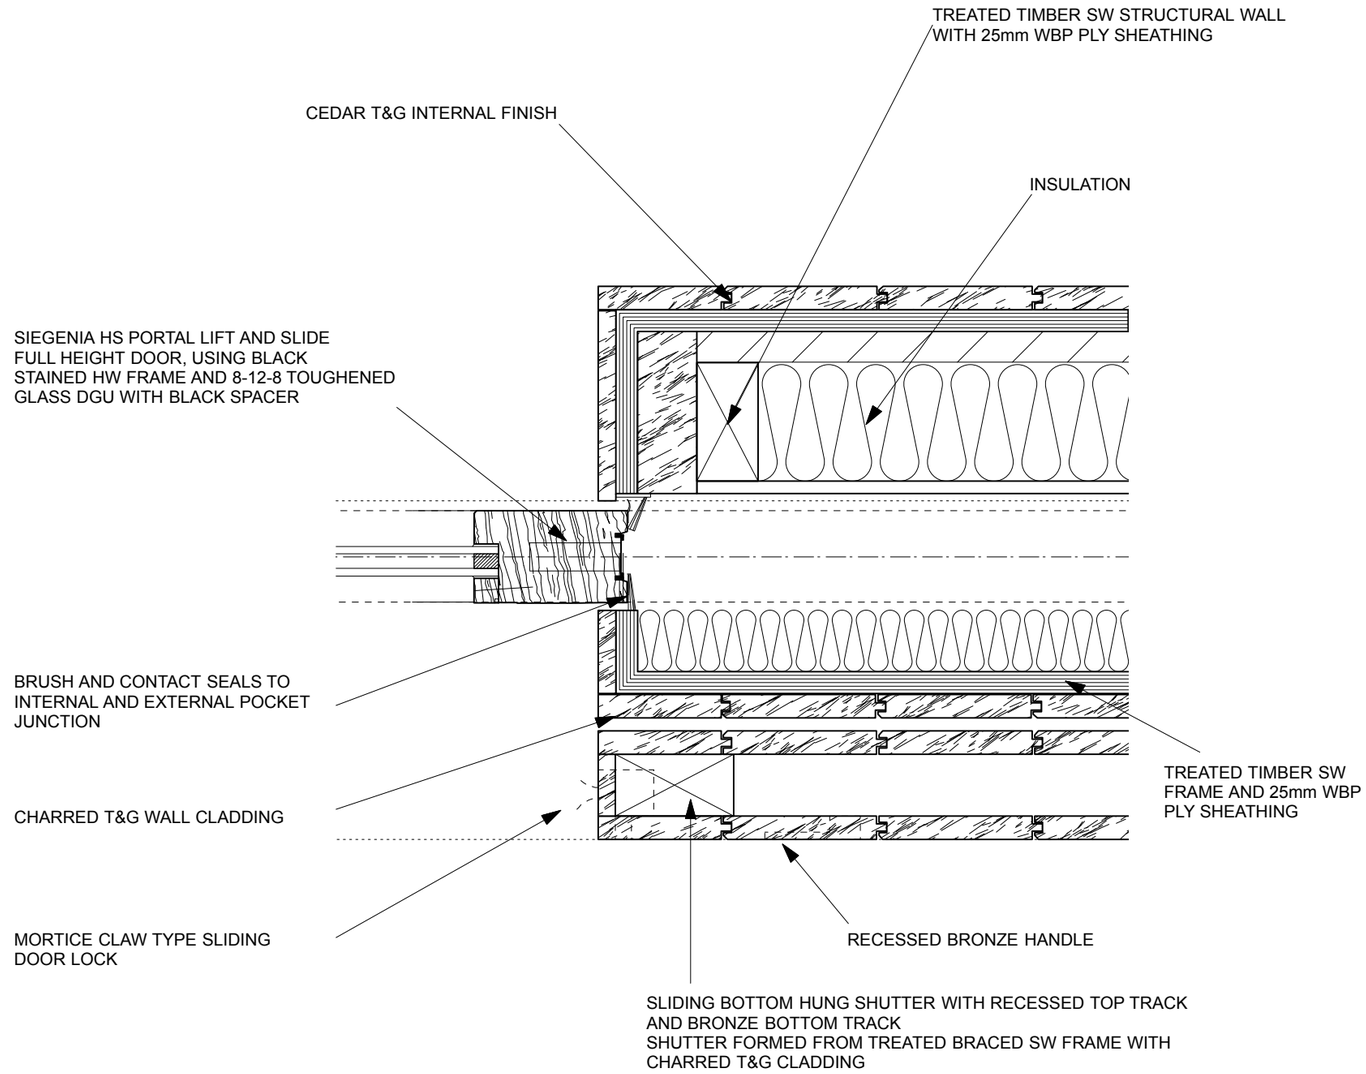

Detail of Pocket Sliding Door and Overlay Sliding Shutter
SCALE 1:5

status	**FOR PLANNING**
revisions	

ARCHITECTS
25 Links Yard. Spelman St. London E1 5LX
tel 020 7539 3686
fax 020 7539 3687
mail@featherstoneyoung .com
www.featherstoneyoung .com
FeatherstoneYoung

job	**Thatch Cottage, Clymping Mill**
address	**Climping**
dwg title	**Proposed Cladding**
scale	**1:50&1:5@/A3** date **10/19**
CLI job reference	**02 305** drawing number **-** revision