




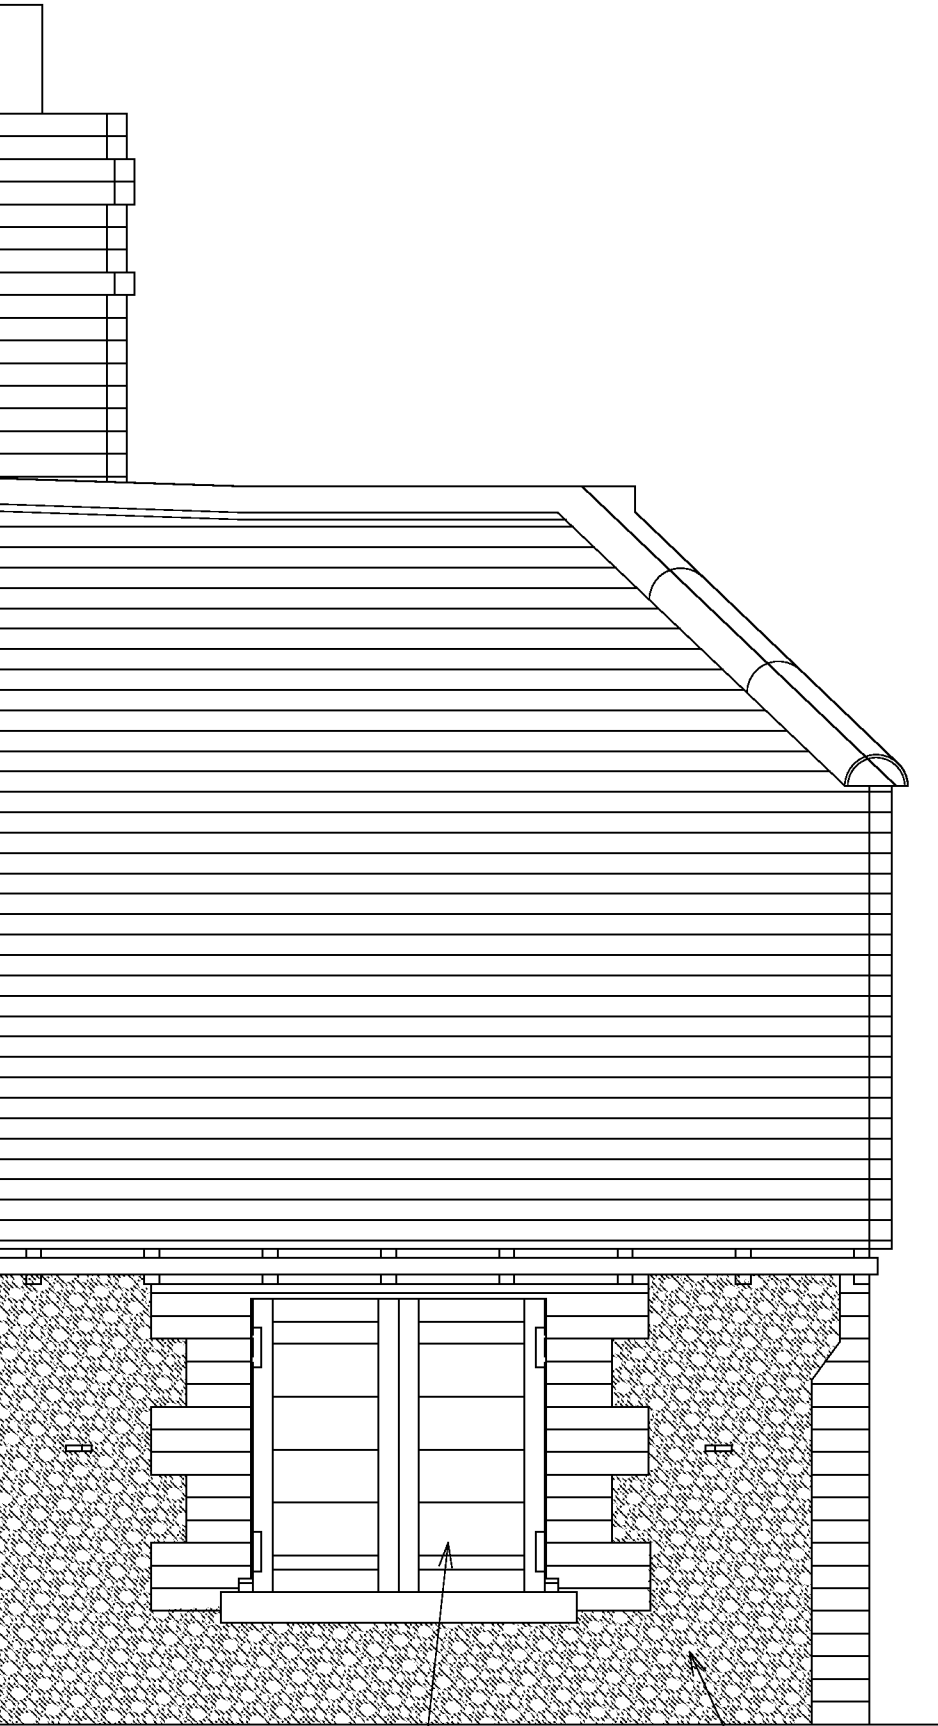

SHUTTERS CLOSED
(typical elevation)

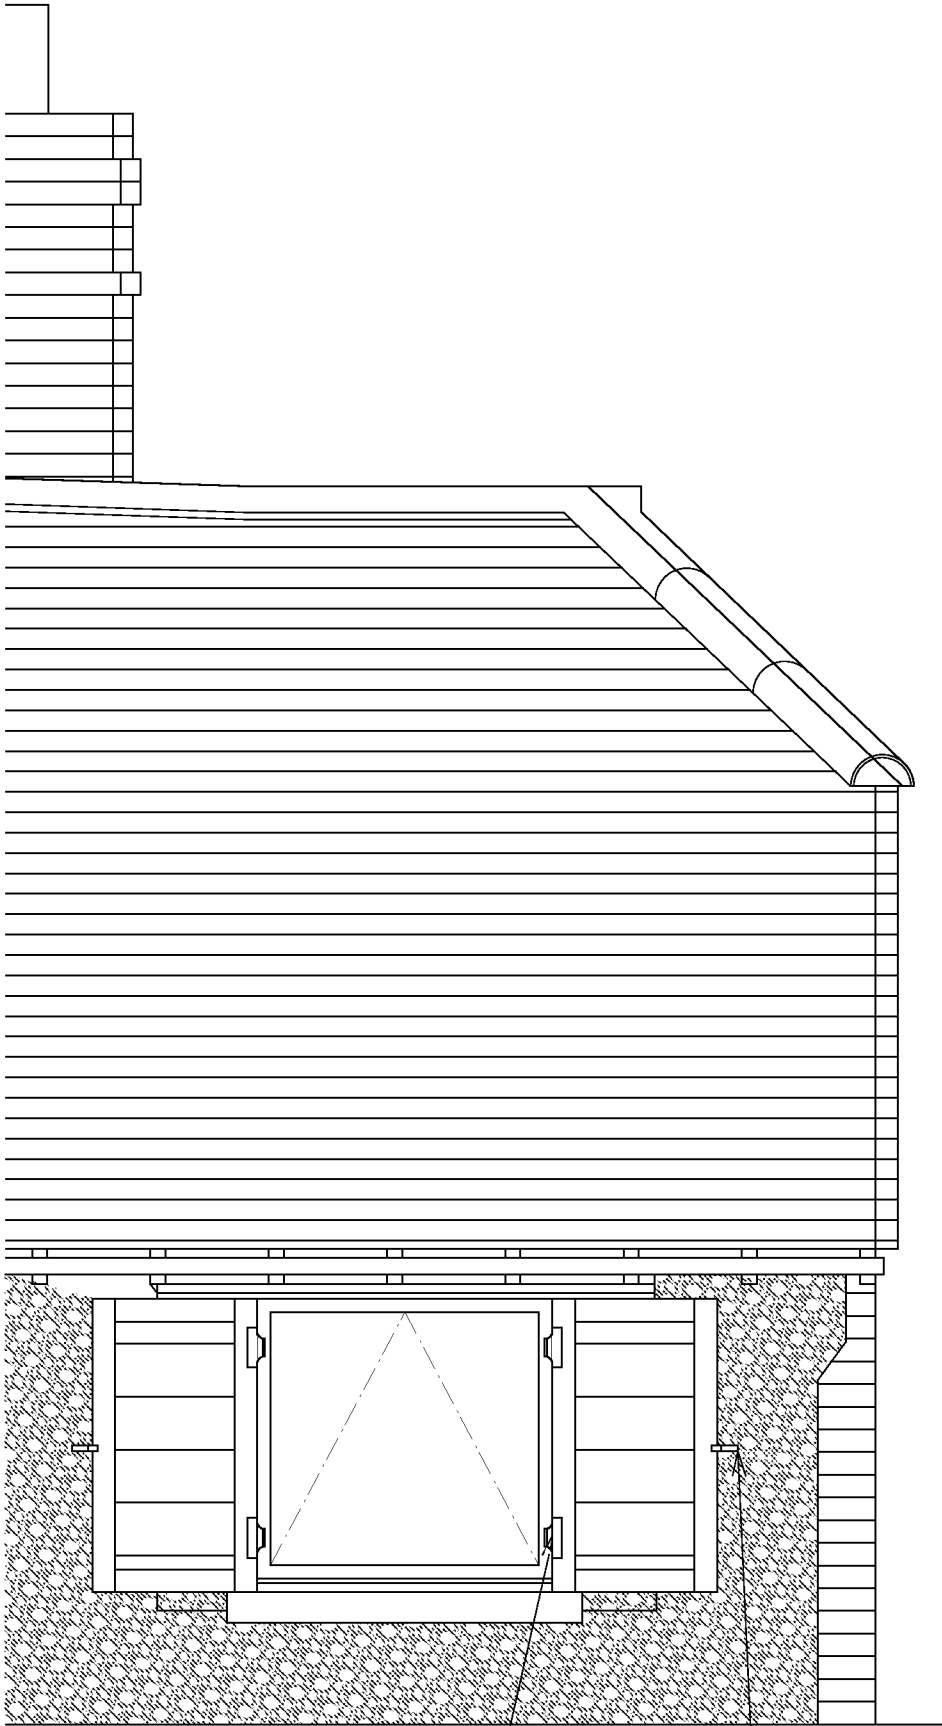

SHUTTERS OPEN
(typical elevation)

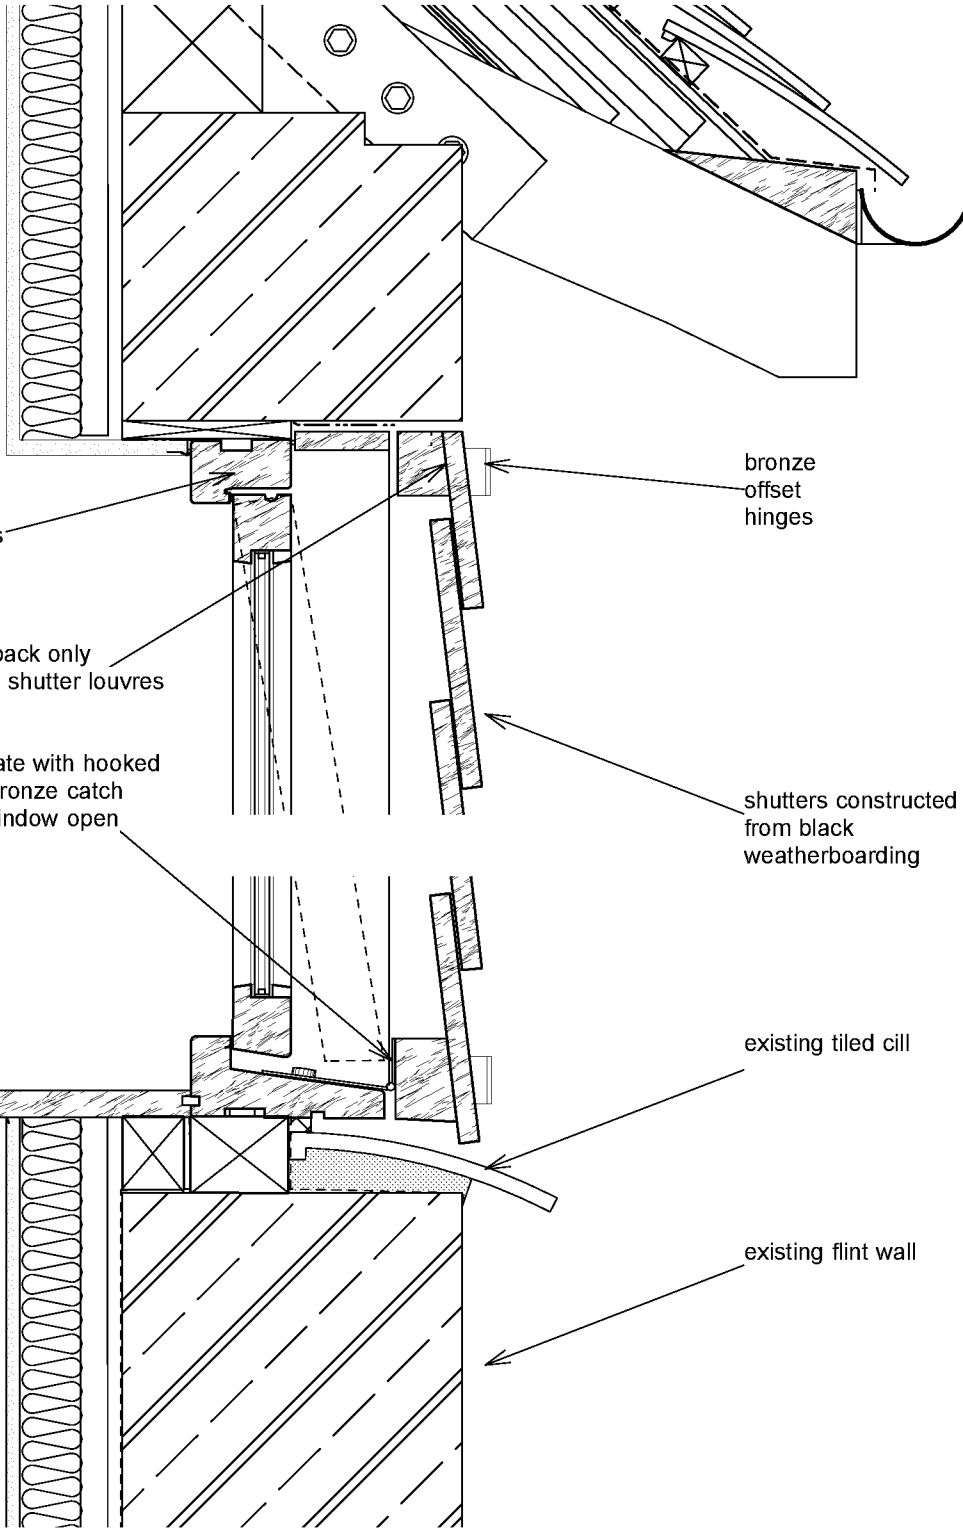

SECTION DETAIL 1:10

black finish weatherboard shutters

bronze inset and offset
parliament type hinges

bronze offset hinges

bronze catches

status	FOR PLANNING		
revisions	25 Links Yard, Spelman St. London E1 5LX tel 020 7539 3686 fax 020 7539 3687 mail@featherstoneyoung.com www.featherstoneyoung.com		
	ARCHITECTS  Featherstone Young		
	job Mill and Thatch Cottage, Clymping Mill		
	address Clymping		
	dwg title Proposed Shutters - Flint		
	scale 1:25 & 1:10/A3		date 10/19
	CLI	00 311	-
job reference	drawing number	revision	