
- WASTE STORAGE
- MATERIALS
- PLANT
- SITE OFFICE / WELFARE
- CONTRACTOR PARKING
- RE-FUELLING STATION
- FUEL STORAGE, SPILL KITS & DRIP TRAY CONTAINER
- WHEEL WASHING HARDSTANDING
- LOCKABLE SOLVENT/ADDITIVE CONTAINER
- NO DIG ZONE
- GROUND PROTECTION ZONE
- SITE ACCESS
- 2M HIGH SECURE HOARDING
- NEW TIMBER BOARDED FENCE
- SITE BOUNDARY
- TREE PROTECTION BARRIERS
- WHEEELWASHING
- EXISTING VEGETATION TO BE REMOVED

BUILDING, ENGINEERING AND OPERATIONS TO BE CARRIED OUT ONLY BETWEEN THE HOURS OF 0800 - 1800 MONDAY TO FRIDAY, 0800 - 1300 ON SATURDAYS AND SHALL NOT BE CARRIED OUT AT ANY TIME ON SUNDAYS OR PUBLIC HOLIDAYS. CONTRACTOR TO FOLLOW BRITISH STANDARDS CODE OF PRACTICE FOR NOISE AND VIBRATION CONTROL ON CONSTRUCTION AND OPEN SITES

REFER TO FOLLOWING DOCUMENTATION PRIOR TO UNDERTAKING ANY WORKS ON SITE:
- LIZARD ARBORICULTURAL IMPACT ASSESSMENT AND METHOD STATEMENT_20 MAY 2019 LLD1488-ARB-REP-001
- TREE PROTECTION PLAN SHEET 1 & 2 LLD1483-ARB-DWG-003 & 004 REV01 FOR PROTECTION MEASURES
- TREE CONSTRAINTS PLAN SHEET 1 & 2 LLD1483-ARB-DWG-001 & 002 REV01

TREE PROTECTION ZONES ARE INDICATIVE, REFERENCE SHOULD BE MADE TO LIZARD TREE PROTECTION PLANS FOR ACTUAL ZONING

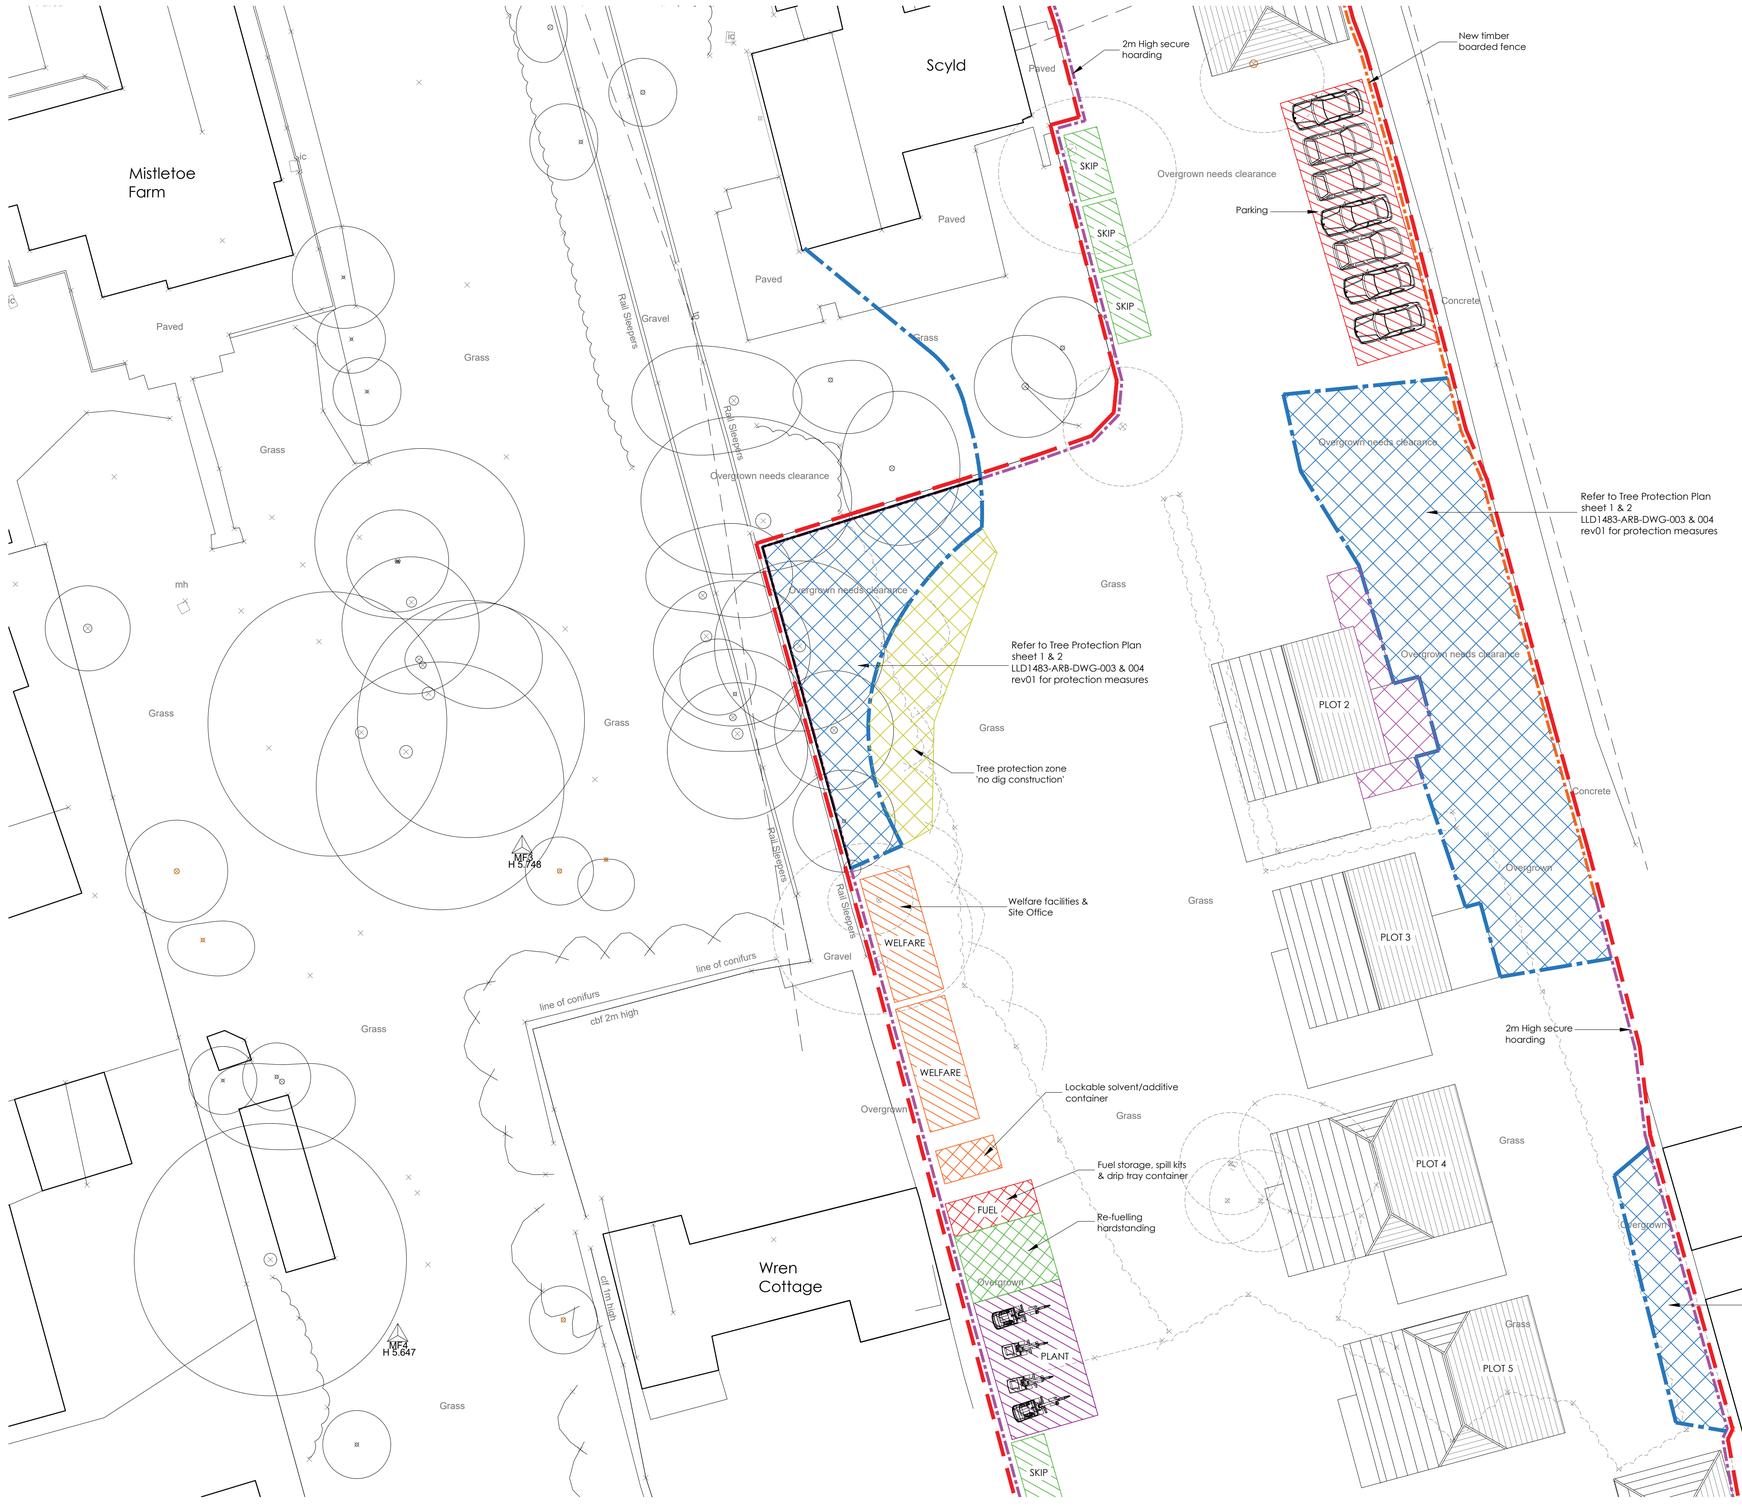


notes:

revisions:

N

0 100mm @A1

to place a revision insert a 'A1REV' block

NOTE: The contractor is responsible for checking all site dimensions and levels. These should be checked prior to the ordering of any components and before the commencement of the works. All discrepancies should be brought to the attention of the Contract Administrator

Herringate
Scyld
Horsemere Green Lane
drawing information

title: Site Compound Plan Sheet 2 of 3
status: Planning
date: October 2020
scale: NTS
drawn: GR
chk'd: SCR

job: 1104 dwg: 1112 rev: /

R & R DESIGN STUDIO LTD