


© jbaArchitecture, all rights reserved.
Use figured dimensions only. All dimensions are to be checked on site before any work is carried out. Please contact the Architect immediately regarding any discrepancies discovered on site.

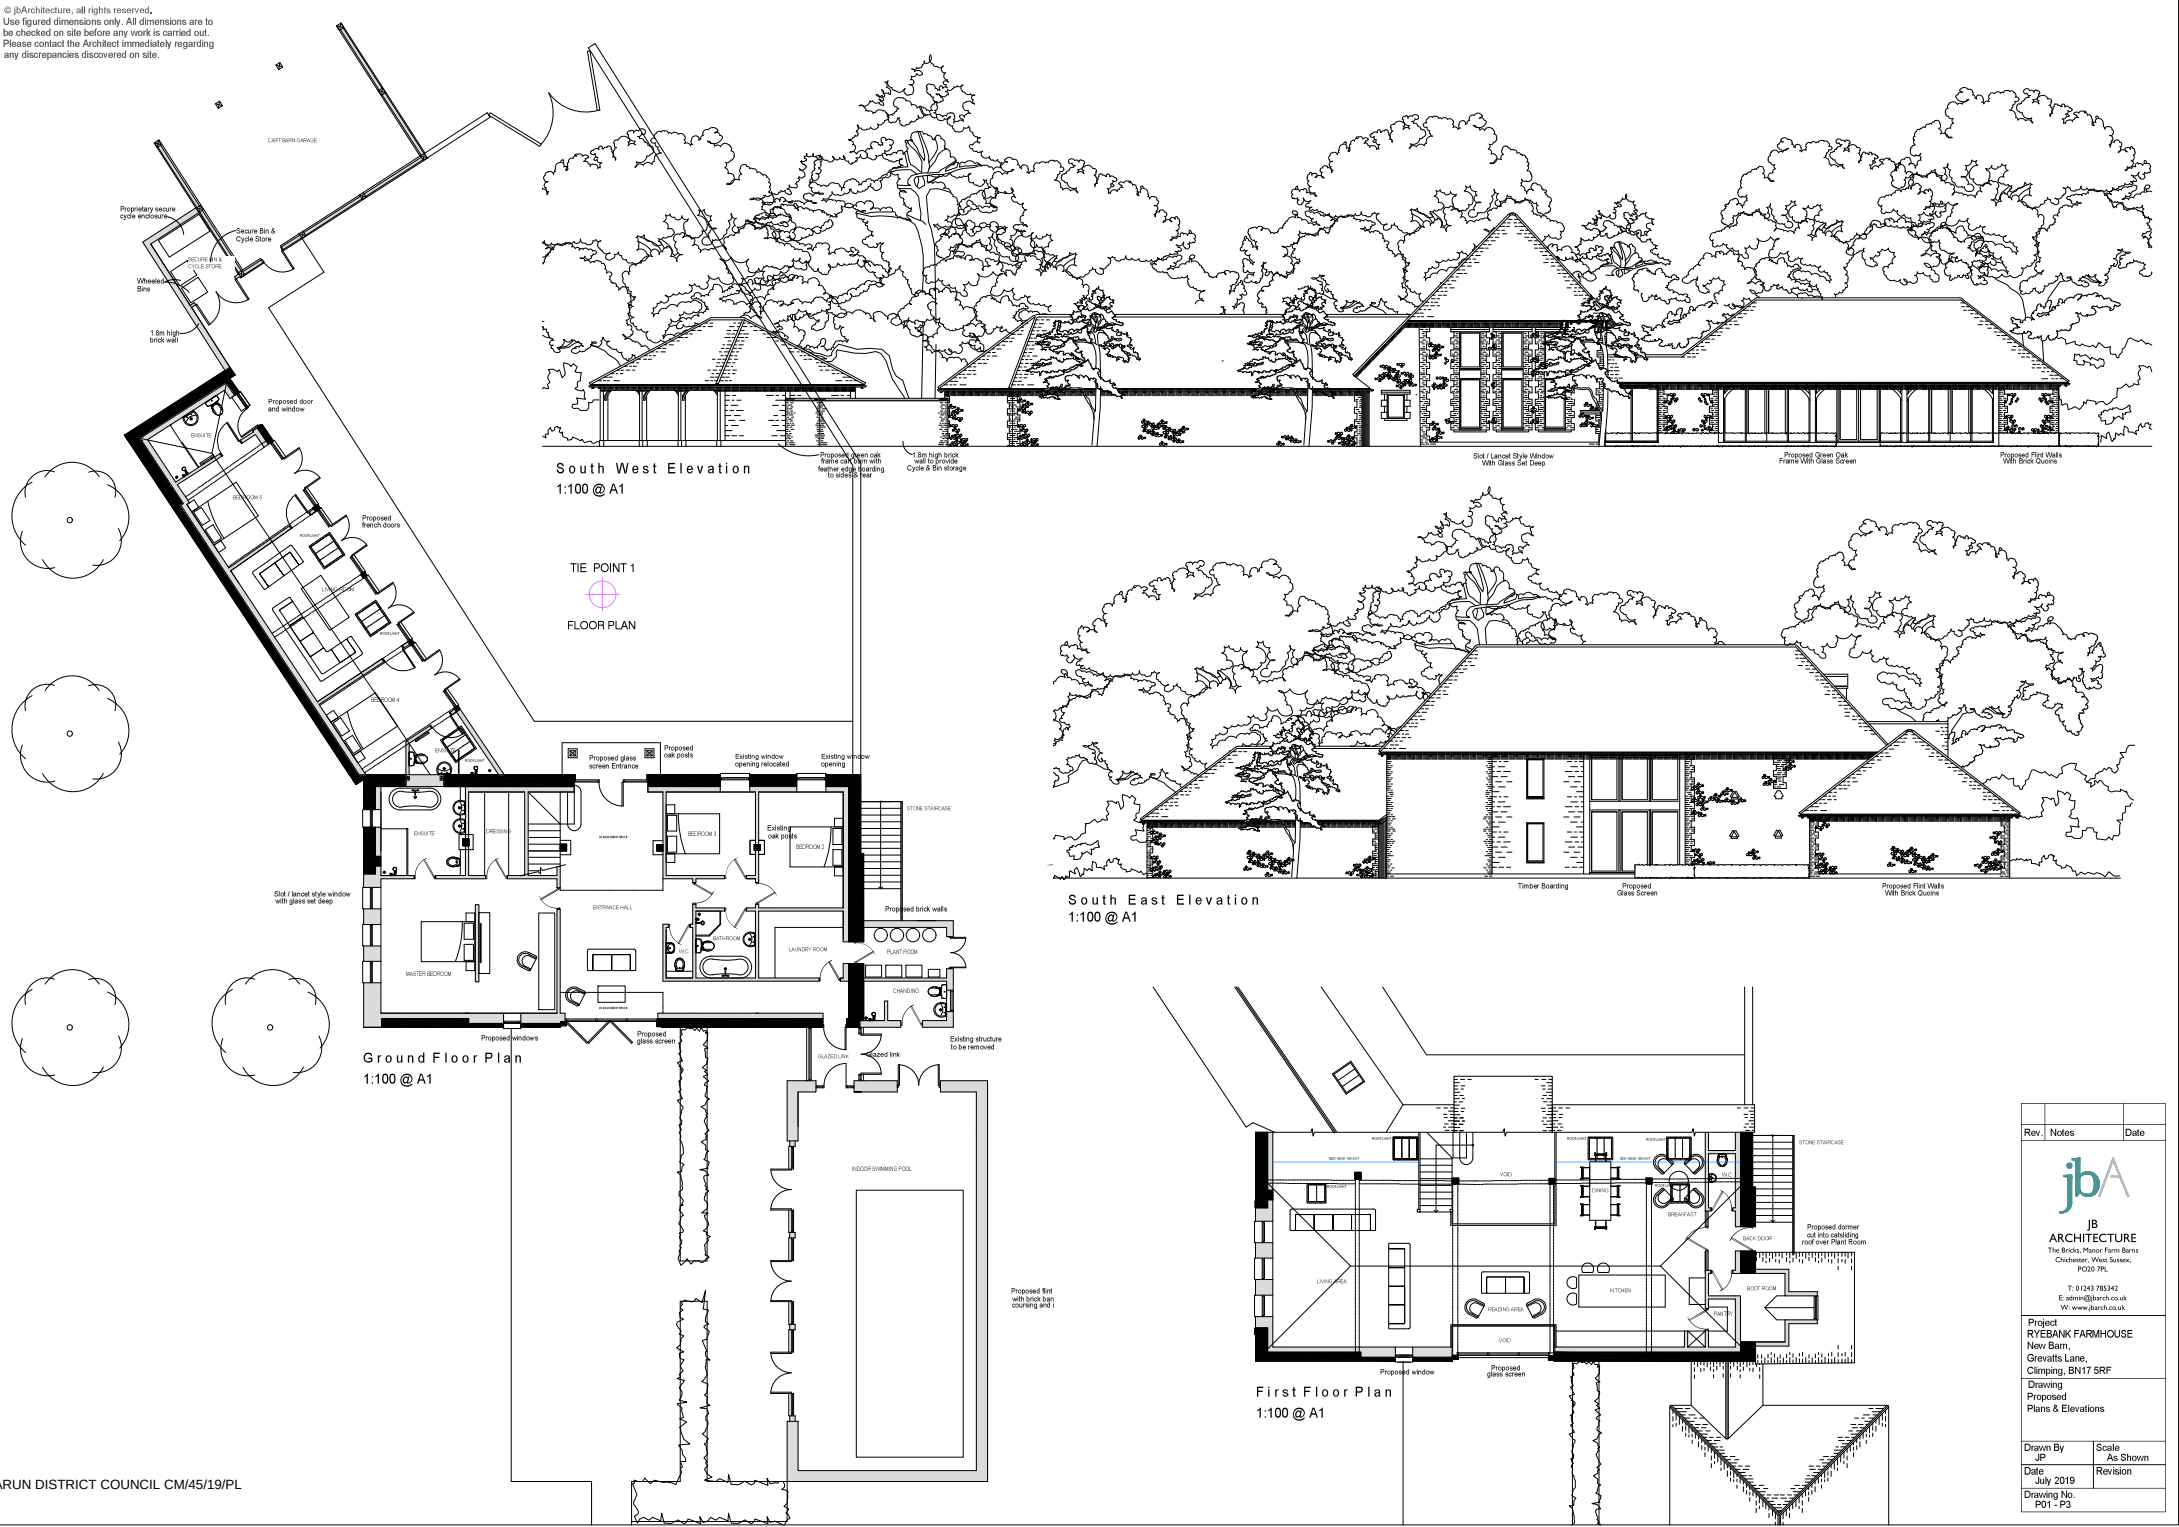

Rev.	Notes	Date
jbA JB ARCHITECTURE The Bricks, Manor Farm Barns Chichester, West Sussex, PO20 3PL T: 01243 785342 E: admin@jbarch.co.uk W: www.jbarch.co.uk Project RYEBANK FARMHOUSE New Barn, Grevatts Lane, Climping, BN17 5RF Drawing Proposed Plans & Elevations		
Drawn By	Scale	As Shown
JP		
Date	Revision	
July 2019		
Drawing No.		
P01 - P3		