Job No.	Drawing No.	Date	Revision
1600	P03	Nov 17	

This drawing is copyright
Figure dimensions to be used.
All dimensions and conditions to be verified on site
before proceeding

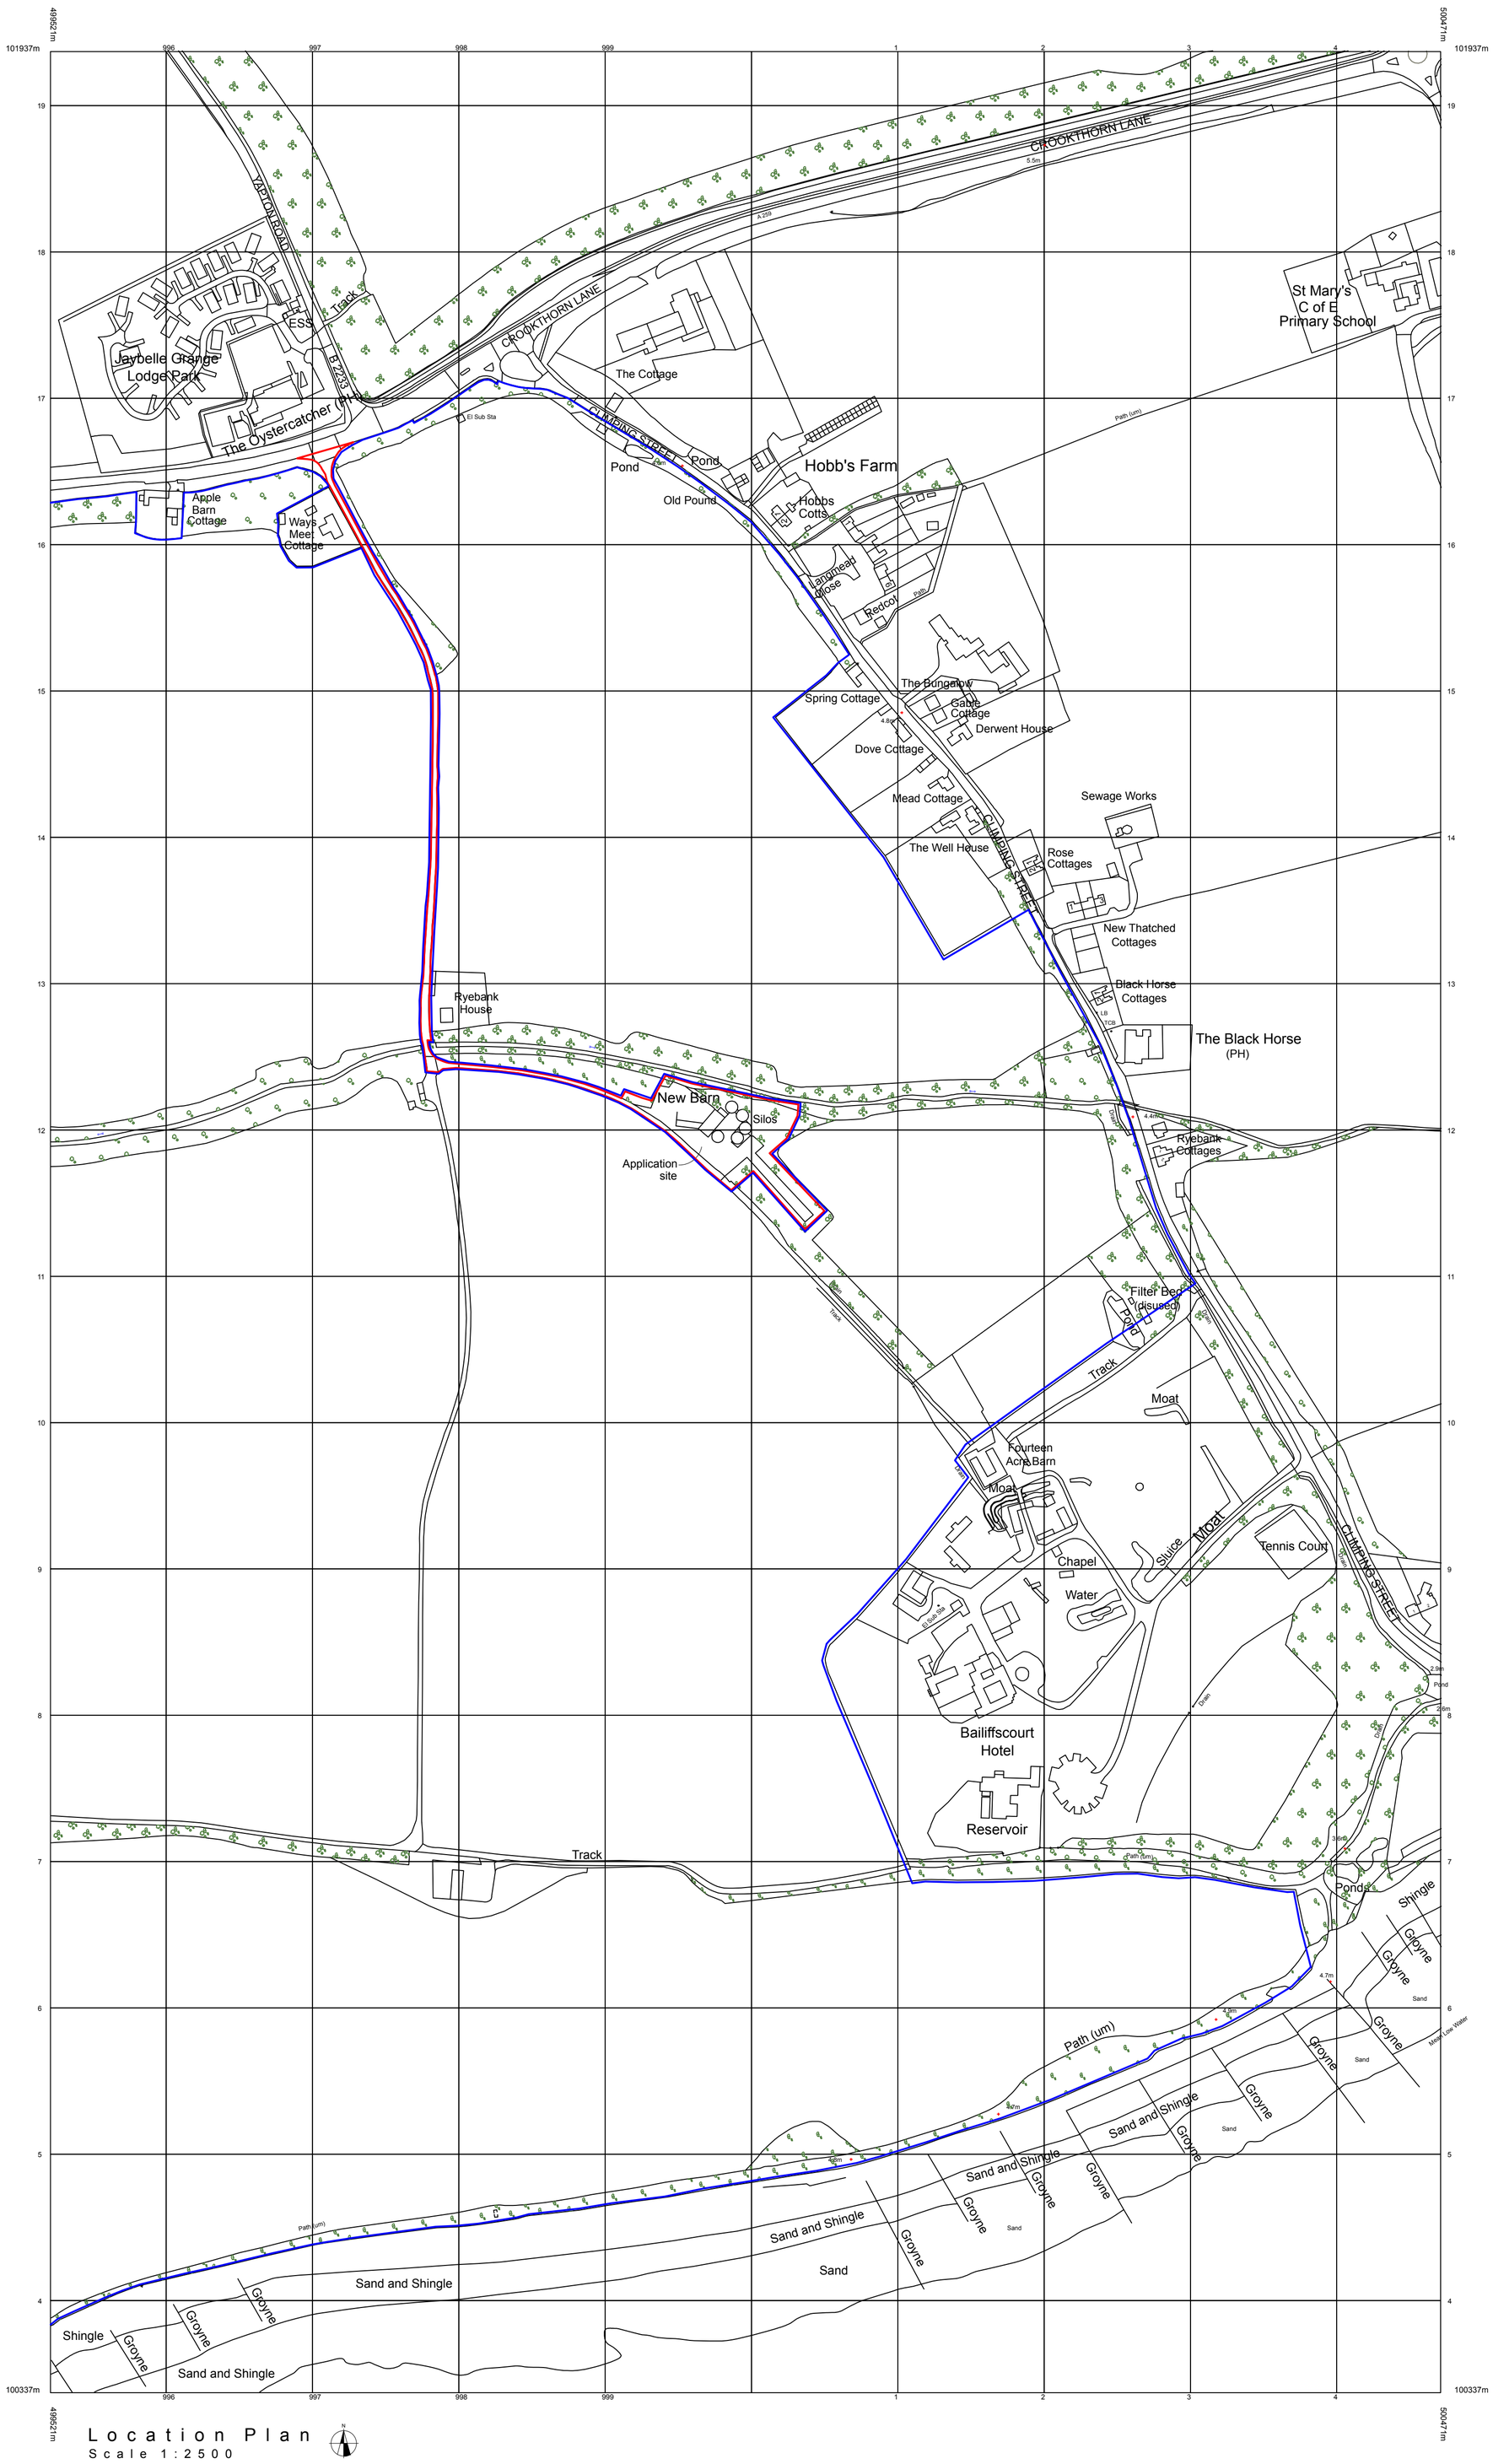

Location Plan

Scale 1:2500

0 20 40 60 80 100 metres

JCA architects

35 Angmering Lane, East Preston, Littlehampton. BN16 2TA
Telephone 07966 217738
www.jcaarchitects.co.uk

CHARTERED ARCHITECTS

Client
Mr J. Baird

Job Title
Ryebank Farm,
Climping,
Littlehampton,
West Sussex

Drawing Title
Proposed Drawing
Location Plan
1/2500 @ A1