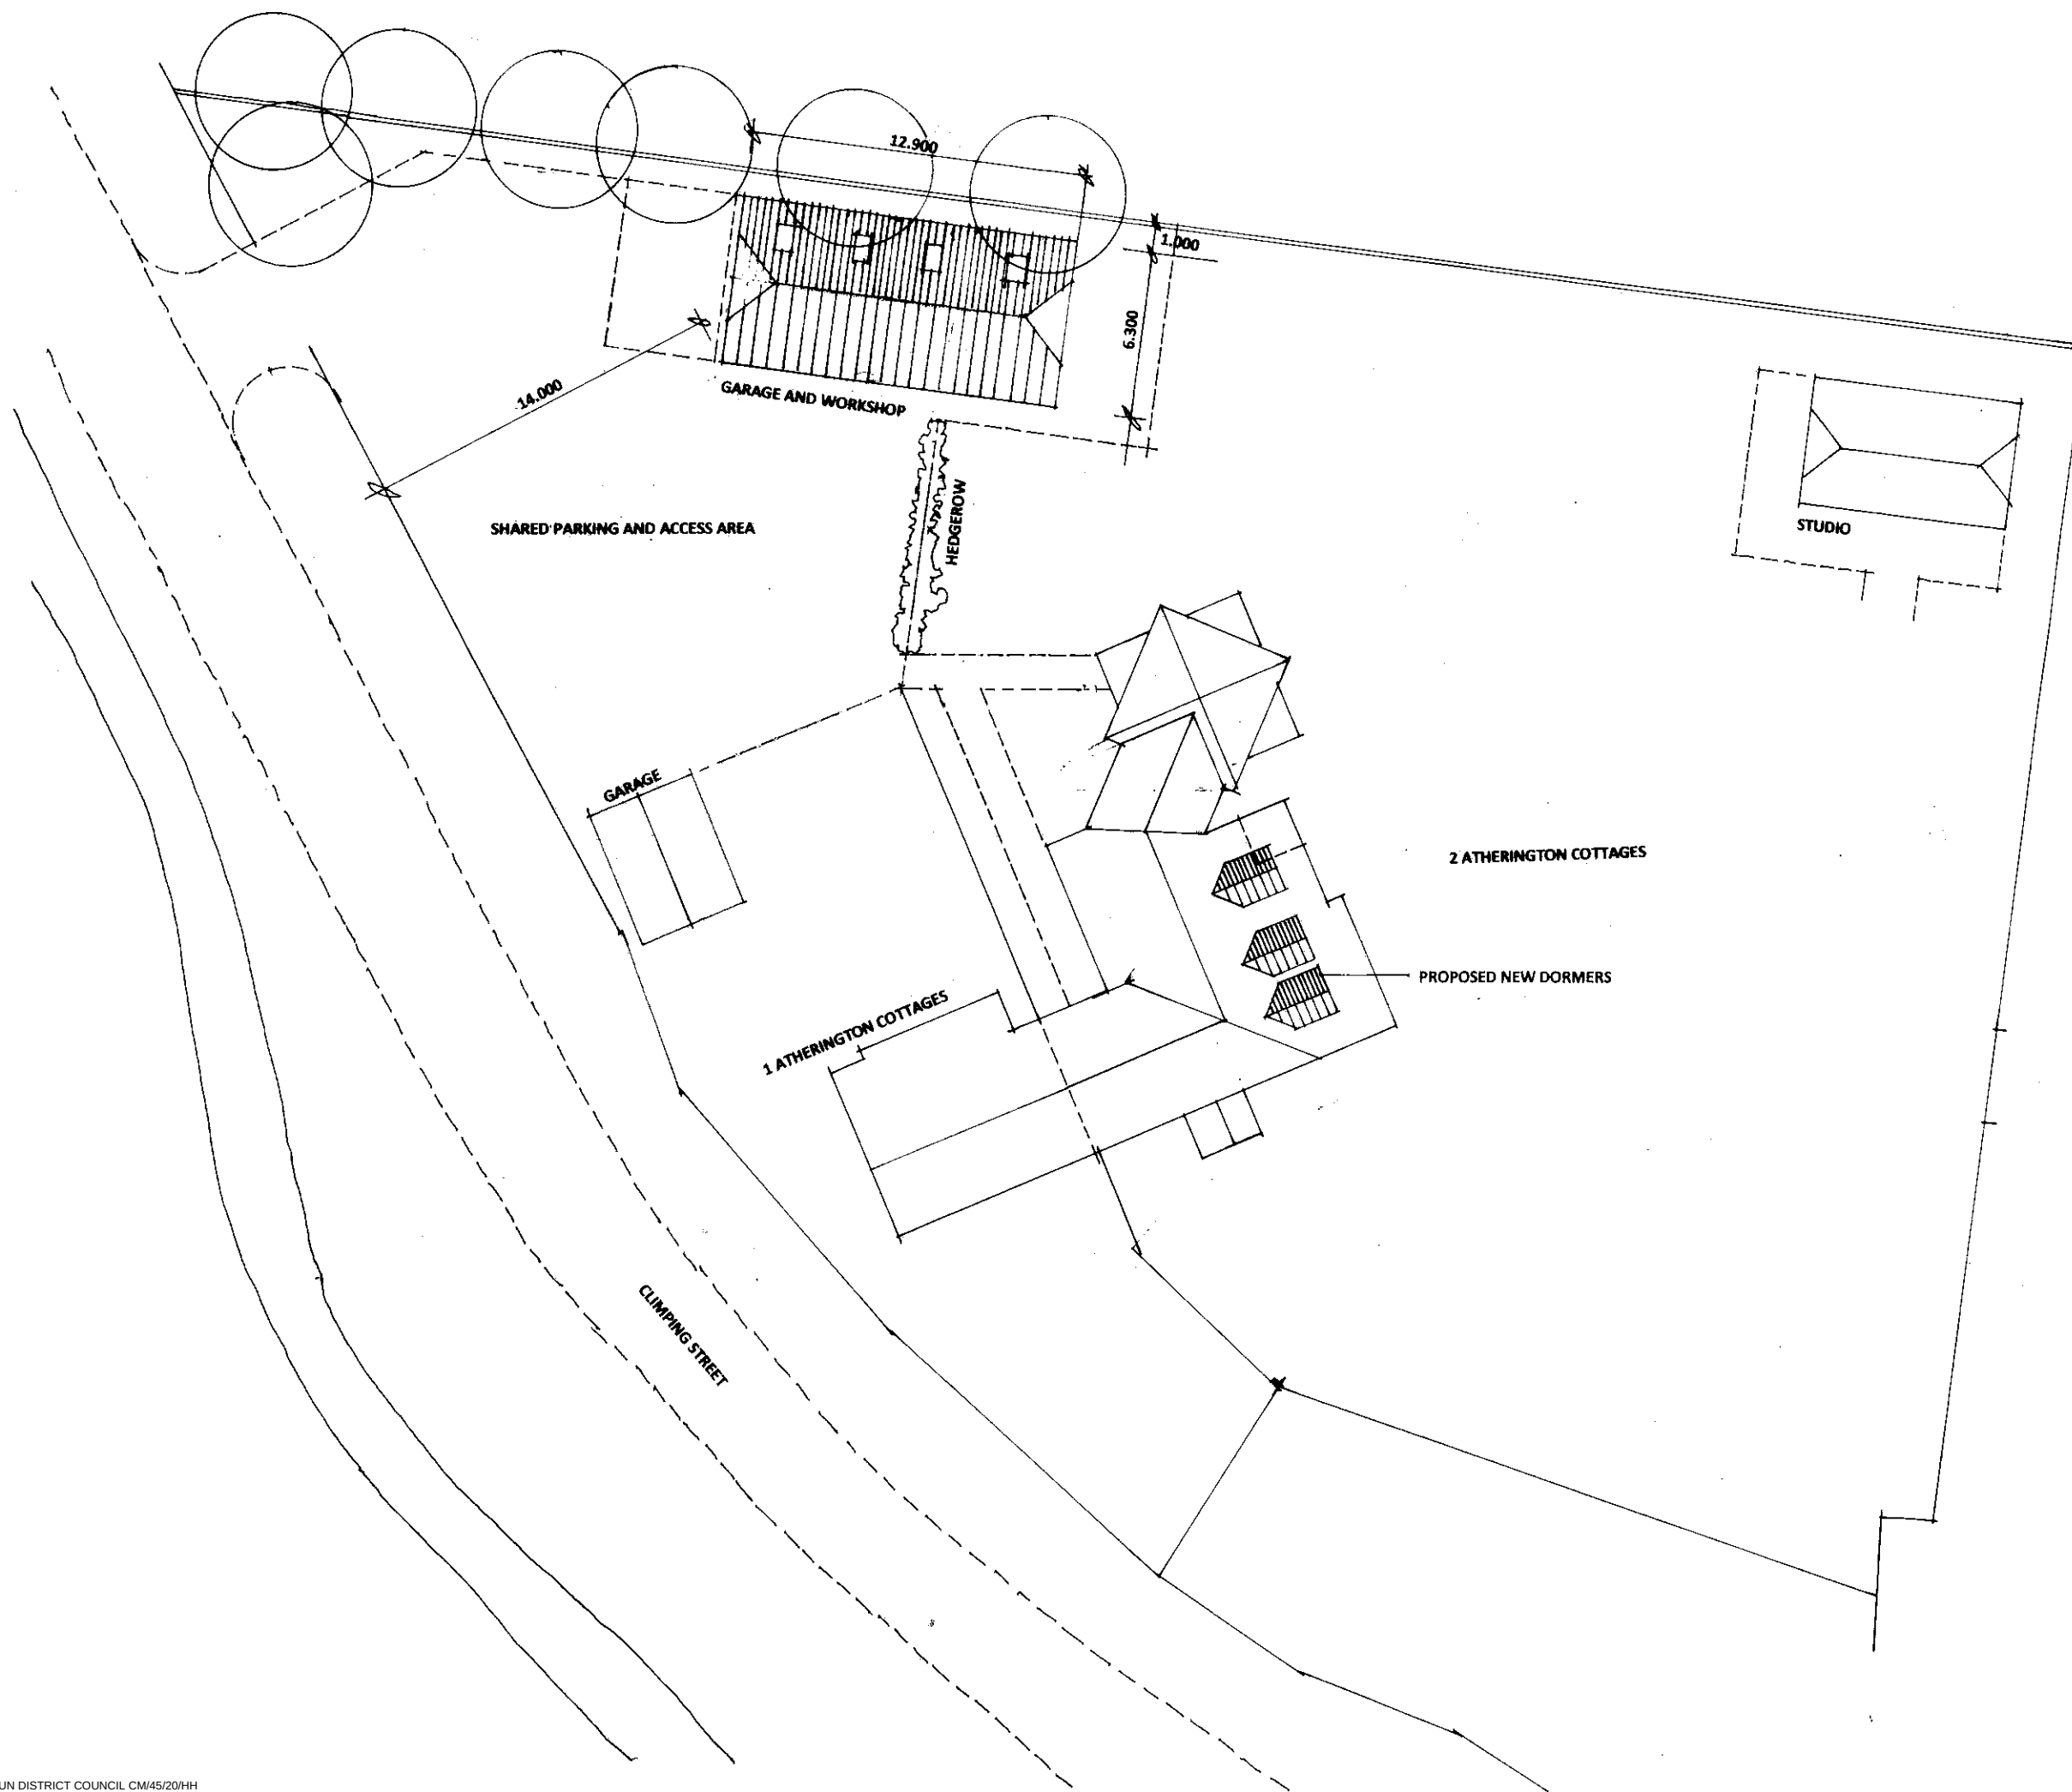


DAVID BENNETT ARCHITECT
 THE OLD COTTAGE
 10 VICARAGE LANE, FELPHAM
 WEST SUSSEX PO22 7EA
 01243 866279 and 07932 757144
 Email: davidkbennett47@gmail.com

CLIENT
S WOLF AND F HOWARD

PROJECT
**PROPOSED GARAGE AND WORKSHOP
 2 ATHERINGTON COTTAGES, CLIMPING**

DRAWING TITLE
BLOCK PLAN

SCALE
1/250 at A3

REFERENCE
11916.14