


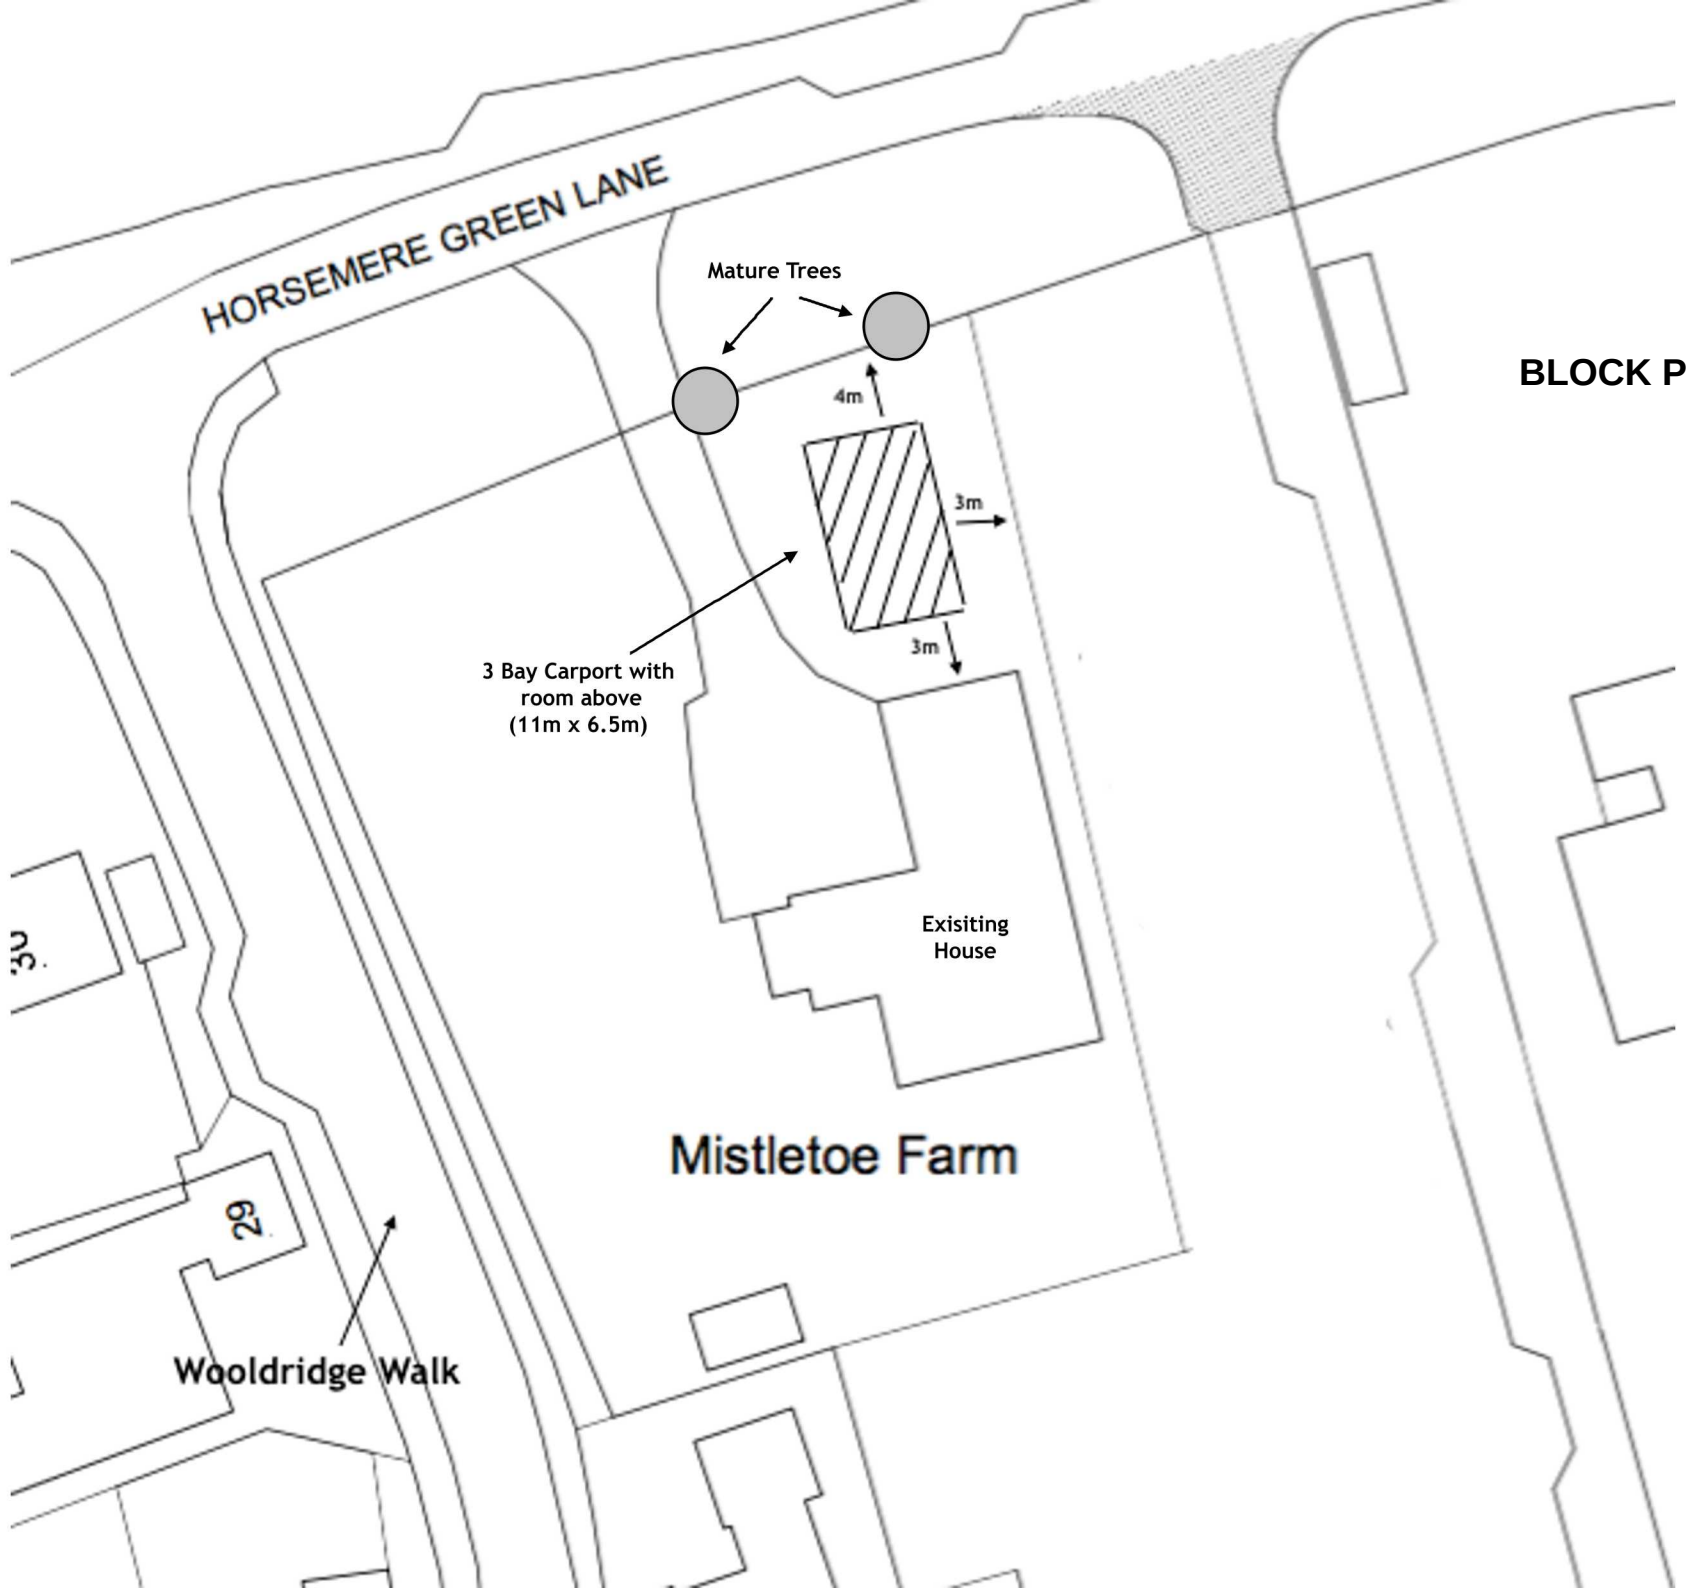

BLOCK PLAN 1/500

3 Bay Carport with
room above
(11m x 6.5m)

Mature Trees

4m

3m

Existing
House

Mistletoe Farm

Wooldridge Walk

29