

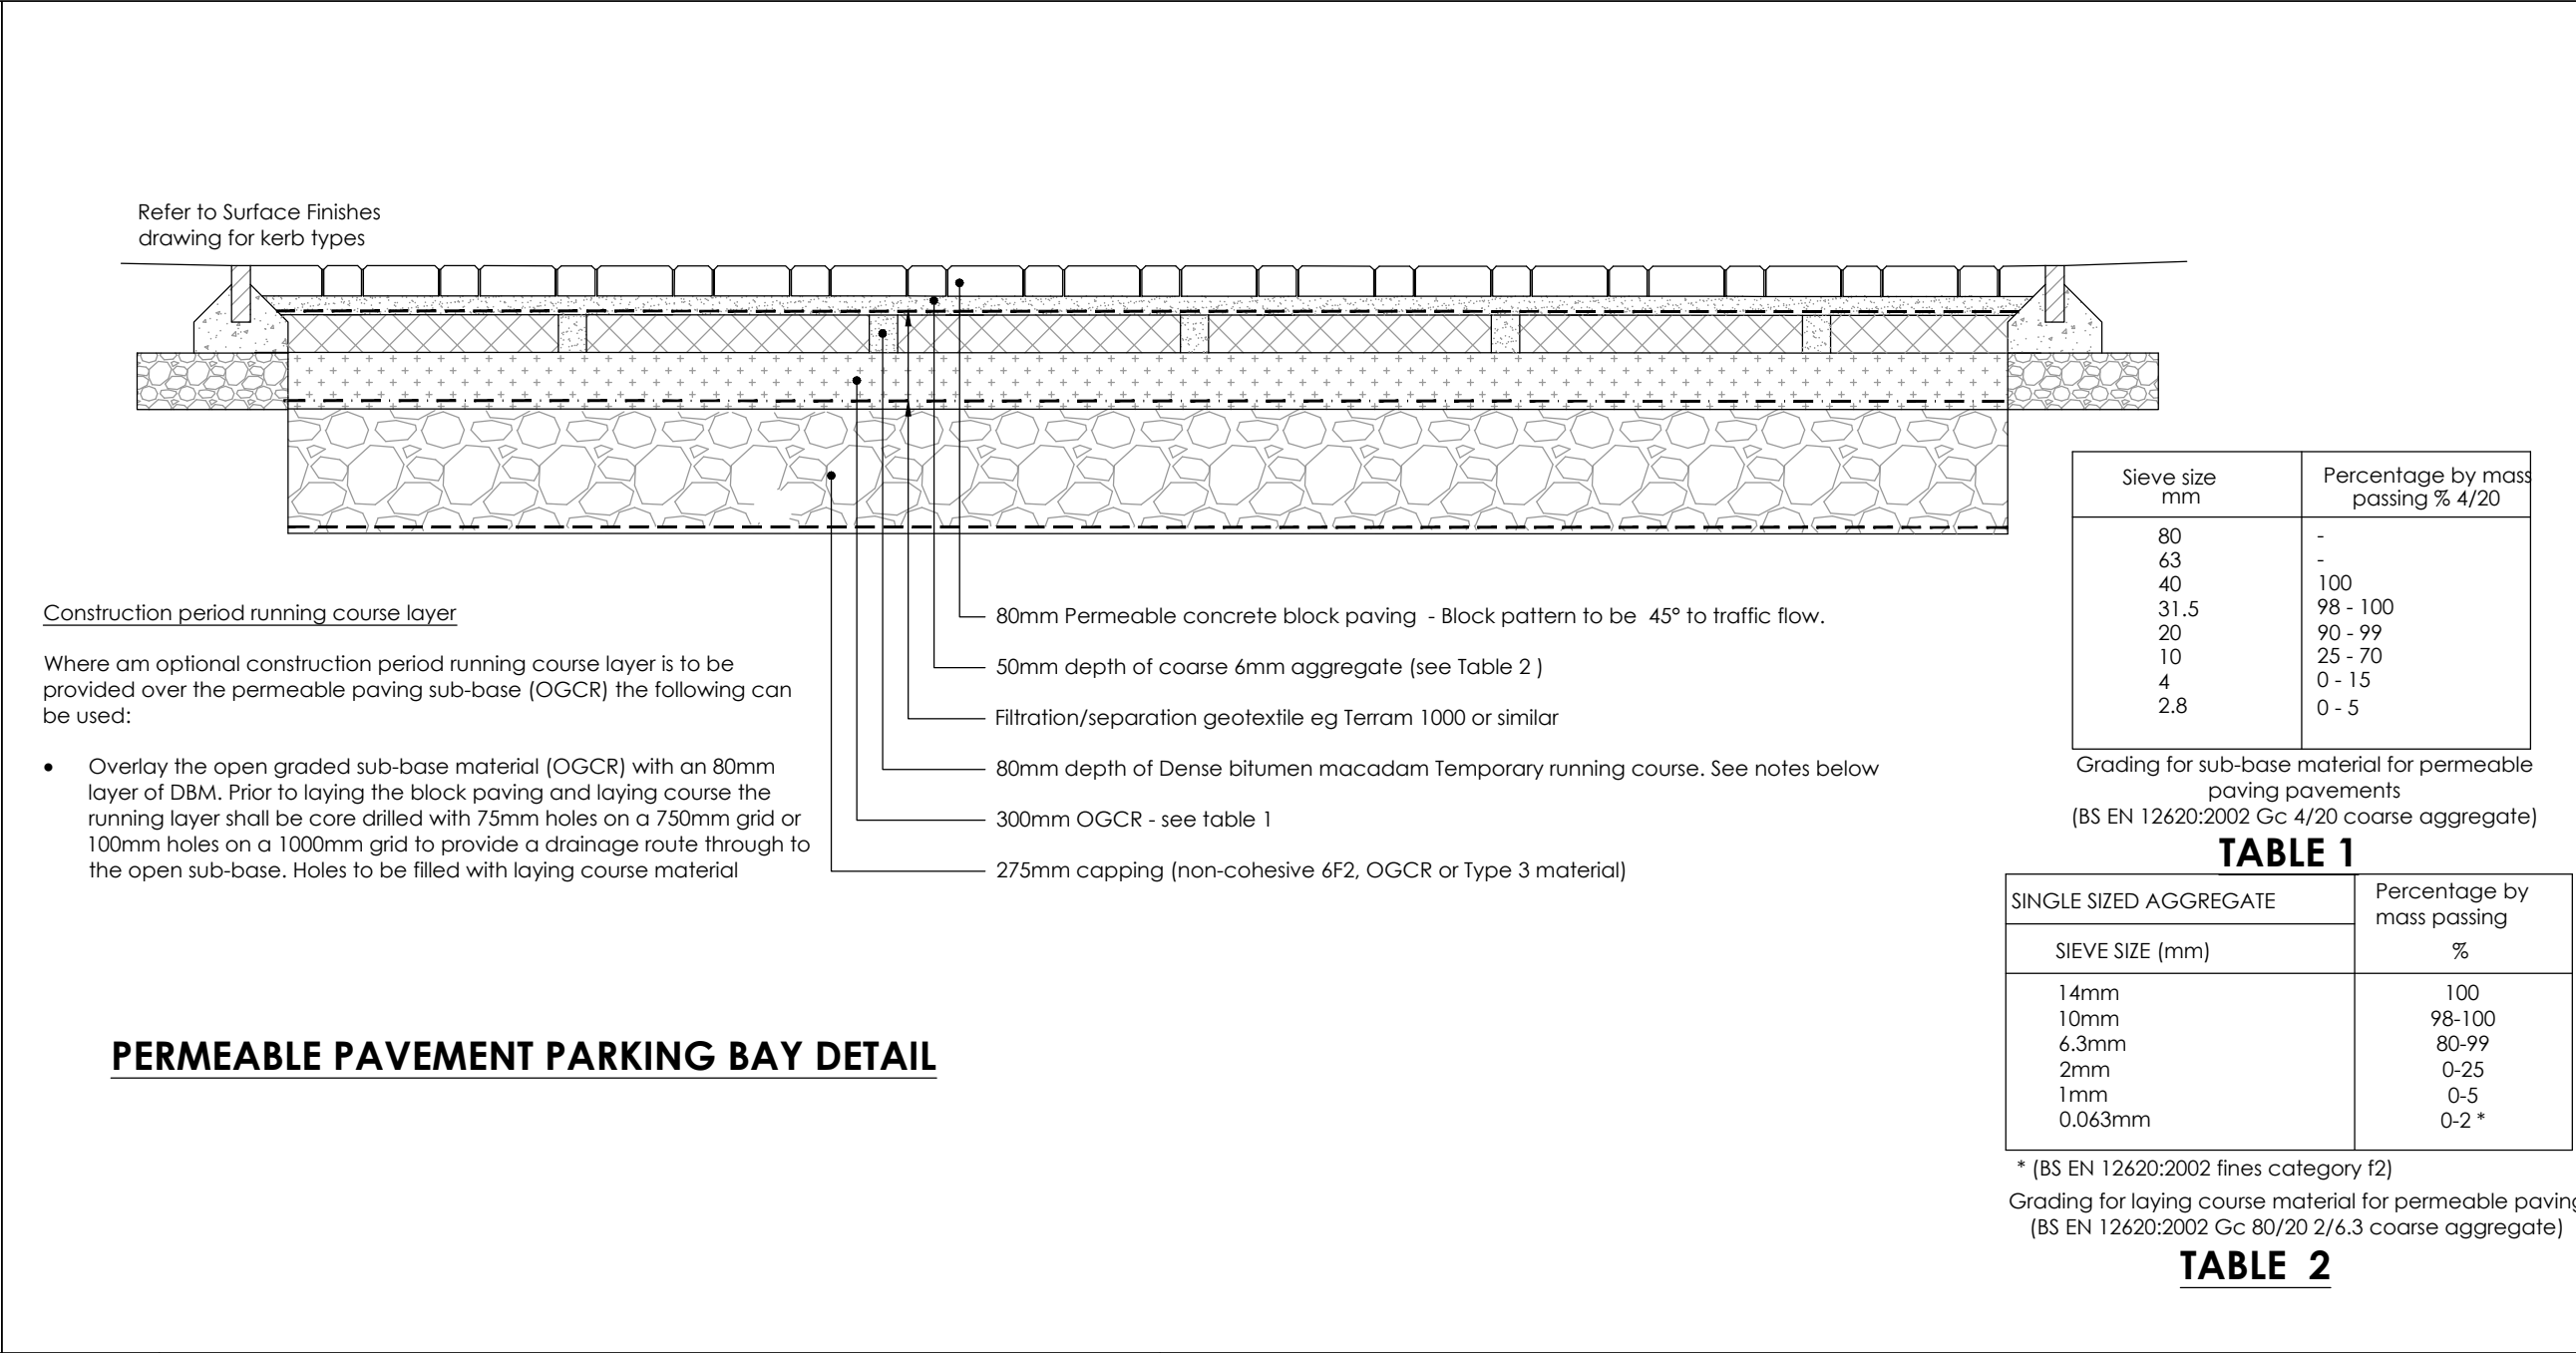
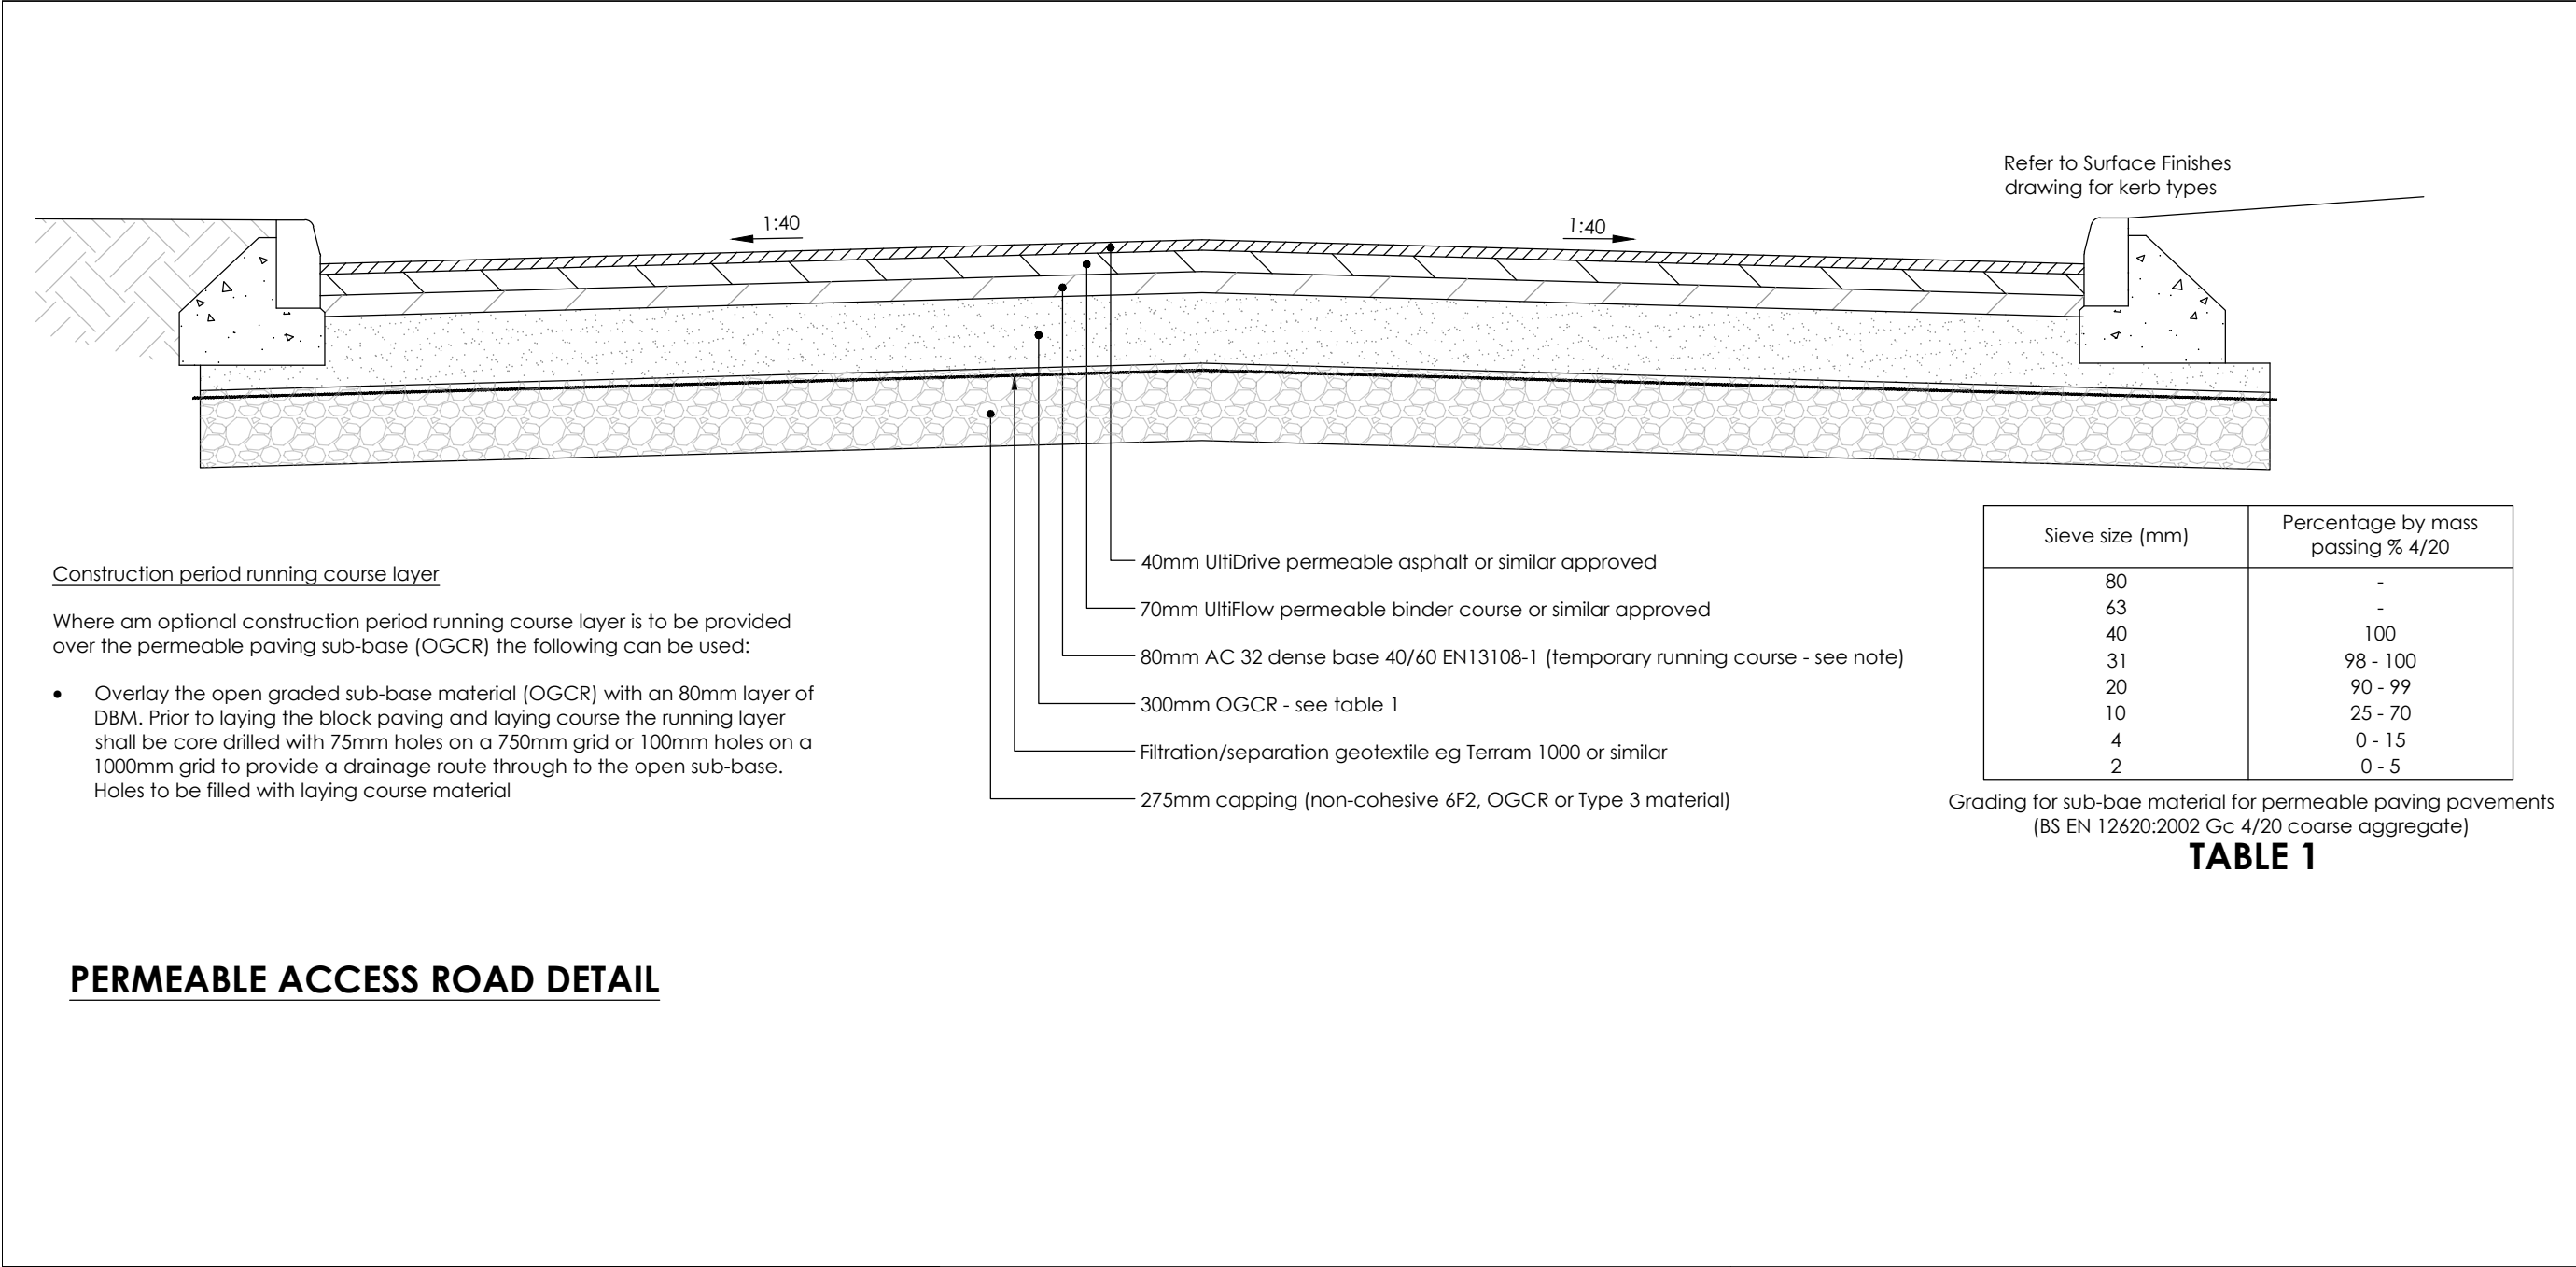
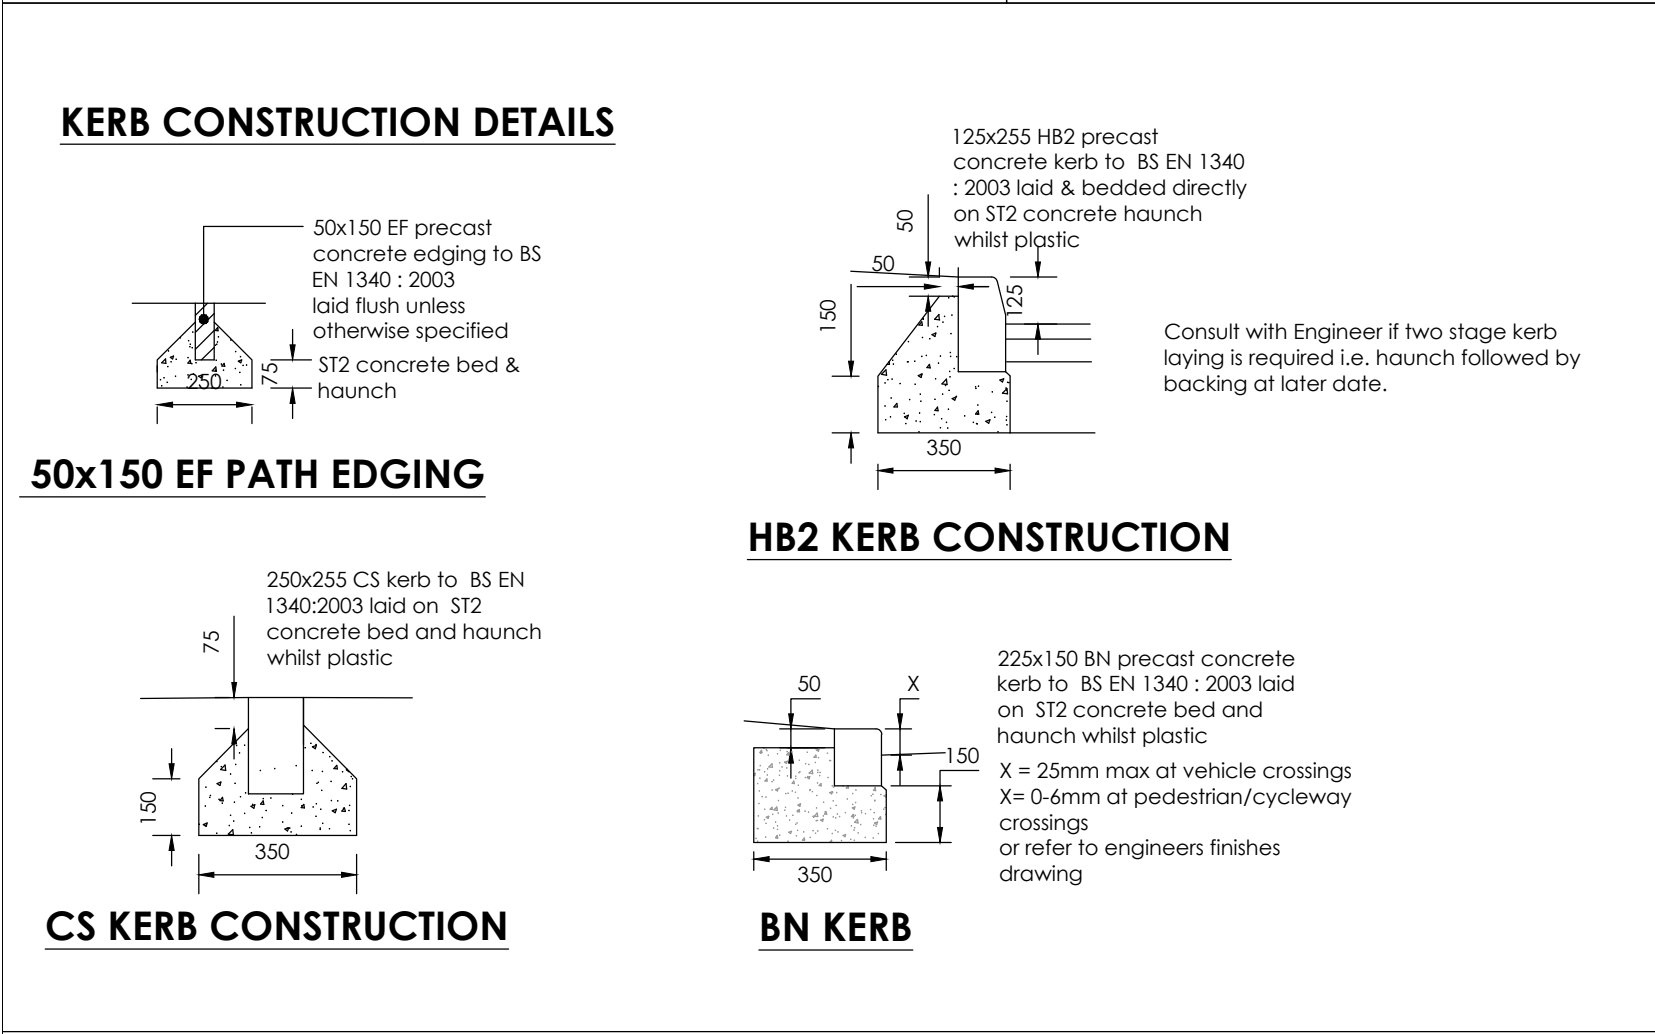
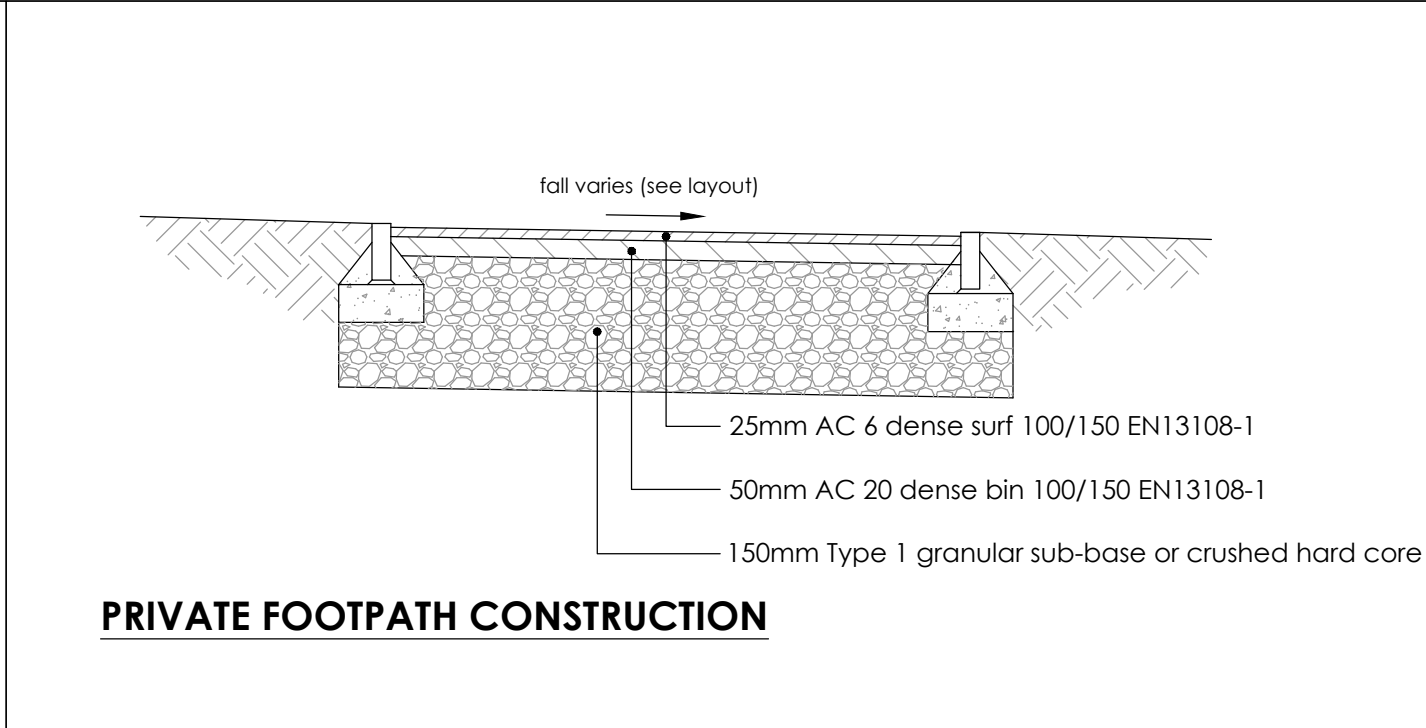
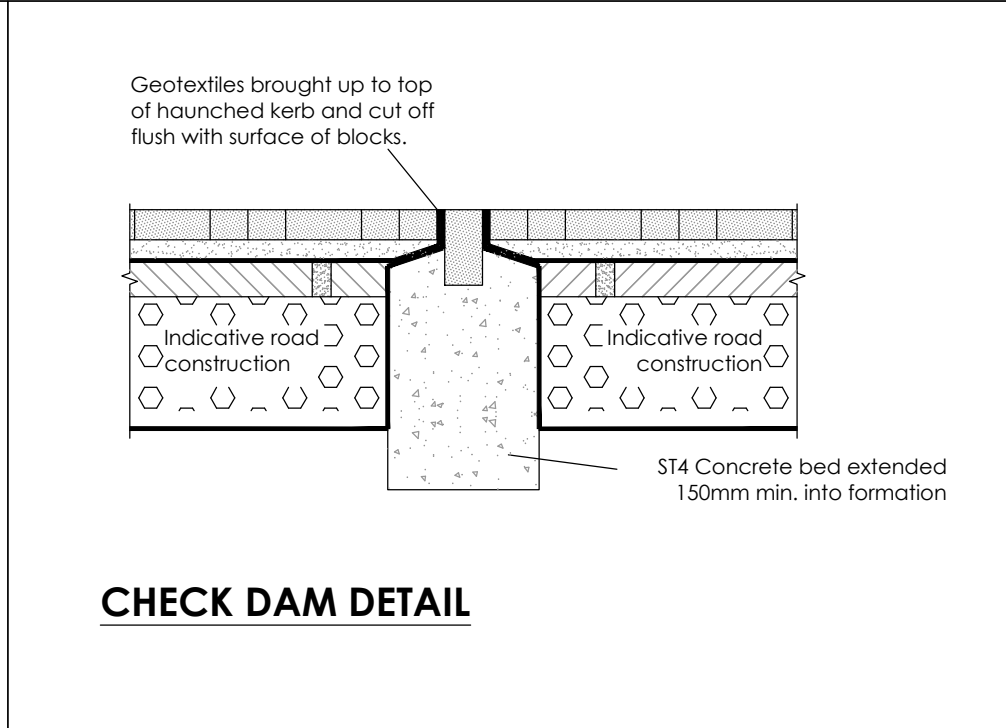
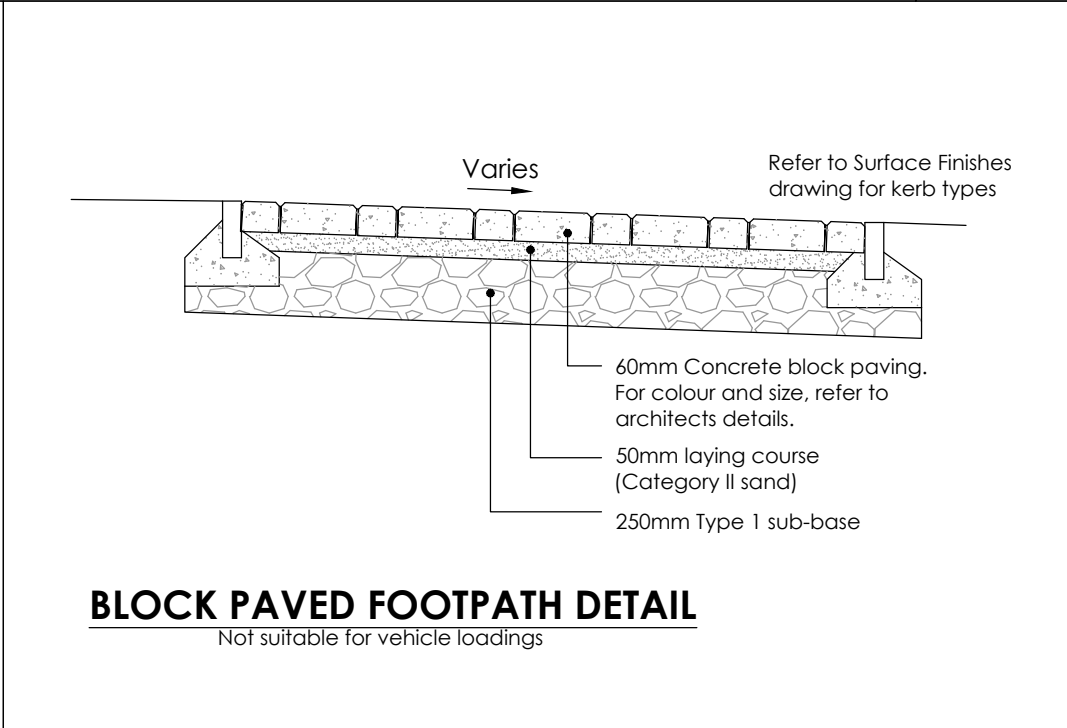


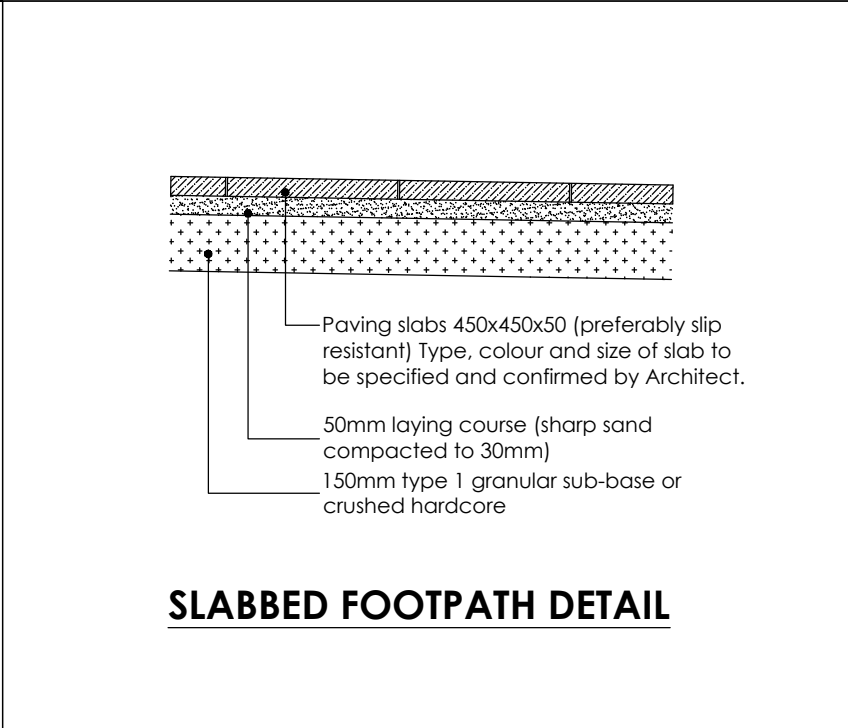

- NOTES**
- All dimensions and levels are in metres unless otherwise noted
 - This drawing is to be read in conjunction with the relevant Architect's/Engineer's drawings, specifications and CDM documentation
 - This drawing has been produced electronically and may have been photo reduced or enlarged when copied. Work to figured dimensions only (DO NOT SCALE). All dimensions to be checked on site. Any errors or omissions to be reported to the engineer immediately.
 - This drawing contains coloured lines / information that may not be clear if reproduced in black and white.
 - Digital copies of this plan can only be considered accurate if supplied directly by Infrastruct CS Ltd.

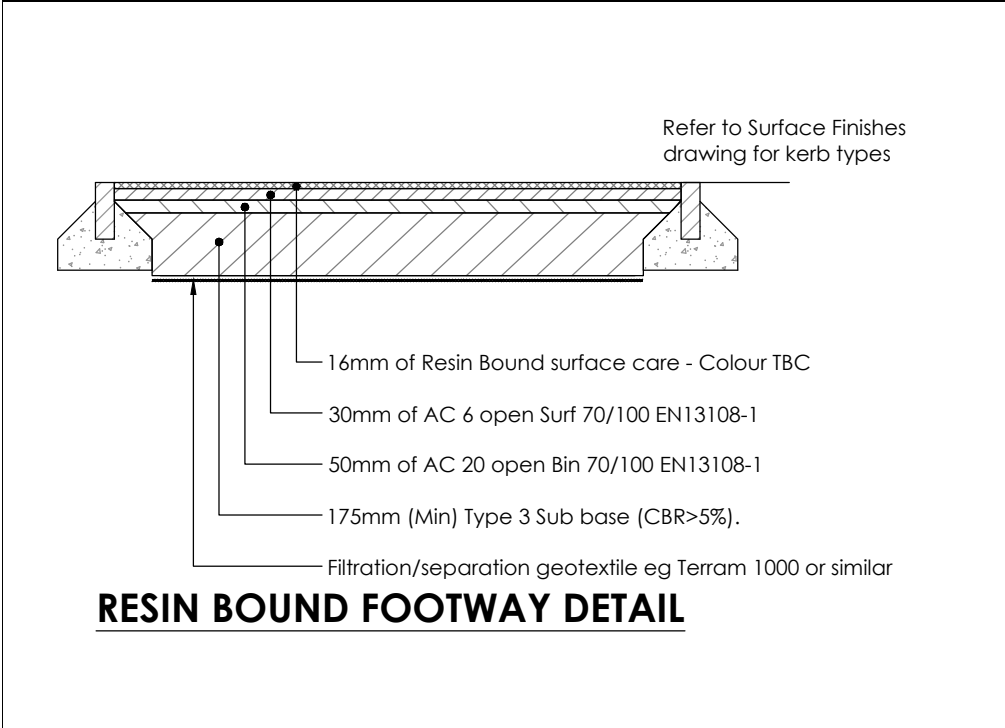

P01	SNN	TST	Initial issue	12/10/20
REV	DRAWN	CHECK	REVISION COMMENTS	ISSUE DATE
DRAWING TITLE Typical Details - Road Details				SHEET NO. 1/1
PROJECT Bairds Care Home Littlehampton Sussex				
CLIENT BRACKLEY		Infrastruct CS Ltd		
SCALE @ A1 Not To Scale			ENGINEER TST	
PROJECT NUMBER 2868			DRAFT SNN	
STATUS S2			APPROVED DJ	
DATE October 20			DWG NO / REVISION 011 / P01	
PROJECT BCH	ORIGIN ICS	PHASE 01	LEVEL XX	TYPE DR
ROLE C				