



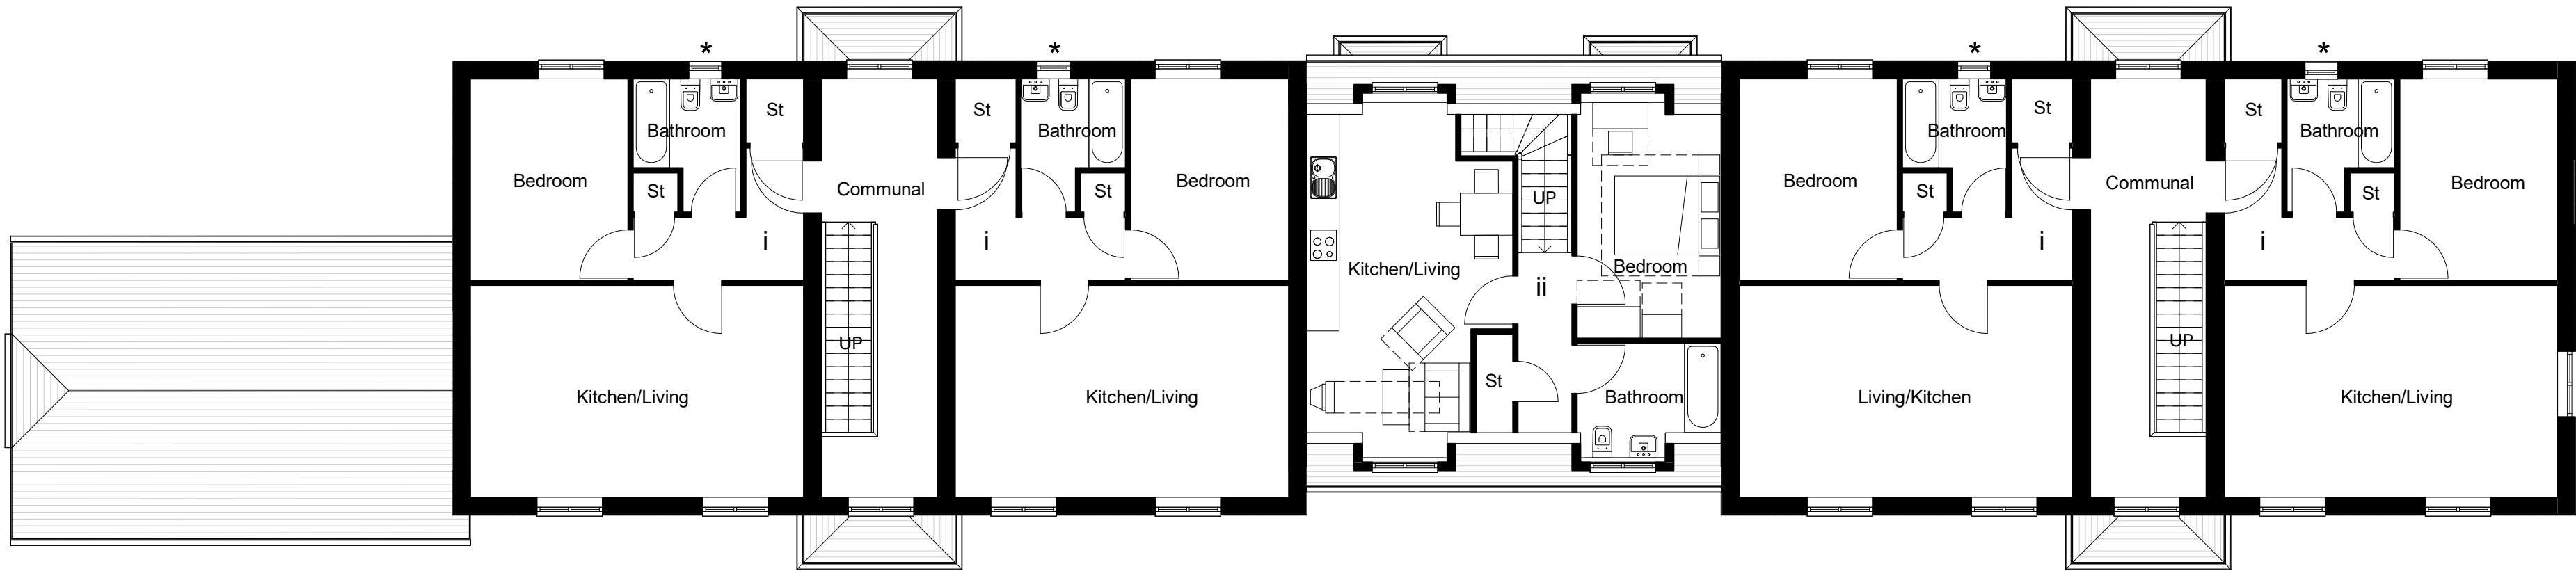

Level 01 - First Floor
1 : 100

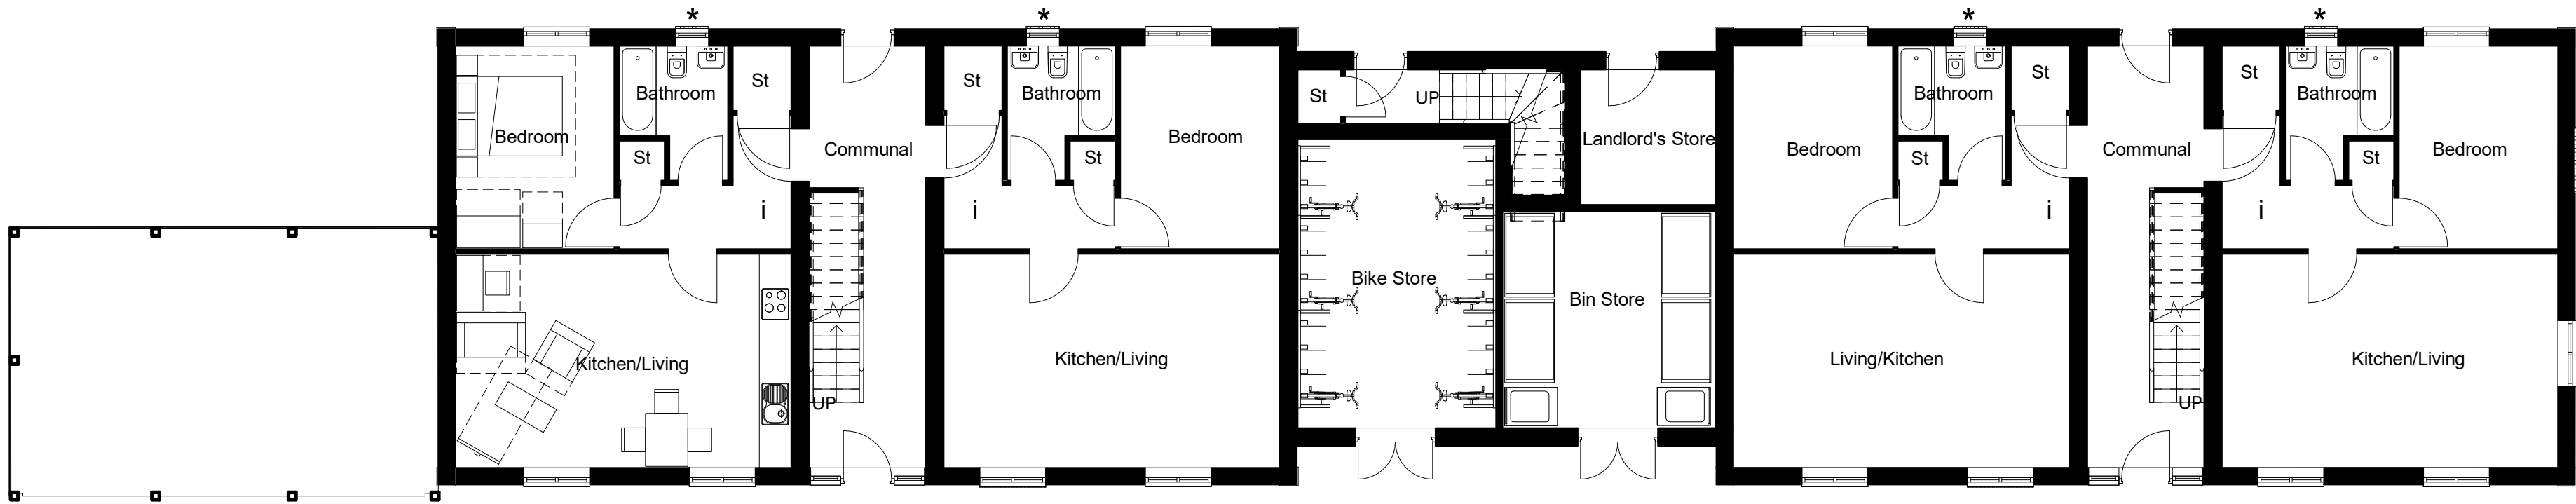

Level 00-Ground Floor
1 : 100



Please Note:

This drawing must not be scaled, dimensions to be checked on site and any discrepancies are to be highlighted to the Architect prior to construction.

Topographical / Ordnance Survey information shown has been prepared by a third party, HGP accept no responsibility for accuracy or completeness of the survey.

This drawing is to be read in conjunction with all other project drawings, construction notes and / or project specifications including those by other project consultants and specialists. All discrepancies should be reported immediately.

Design subject to detail development / approval. Measurements and accommodation schedules subject to amendments following coordinated input by others. Costings cannot be finalised until approval / confirmation by relevant authorities and Client.

Area Schedule		
Name	Level	Area
Communal Area	Level 00-Ground Floor	18 m²
Communal Area	Level 00-Ground Floor	18 m²
Communal Area	Level 01 - First Floor	18 m²
Communal Area	Level 01 - First Floor	18 m²
		70 m²
Type i	Level 00-Ground Floor	50 m²
		50 m²
Type ii	Level 01 - First Floor	50 m²
		50 m²

Legend

CA1 : Character Area 1, Arrival

Handing as follows:

As: 1-9

Handed: N/A

★ Obscure glazing

A	Indicative furniture added to layout	09.08.21	DY	HJE
Rev.	Description	DATE	DB	CB

Date
VP / HJE
1 : 100@ A2

Revision
A

Project
Land at Climping, Littlehampton

Title
Block R (CA1) - Plans

Dwg #
20.050.04

Status
Planning

Unit 1, Station Industrial Park
Duncan Road, Park Gate,
Hampshire, SO31 1BX
info@foremanhomes.co.uk