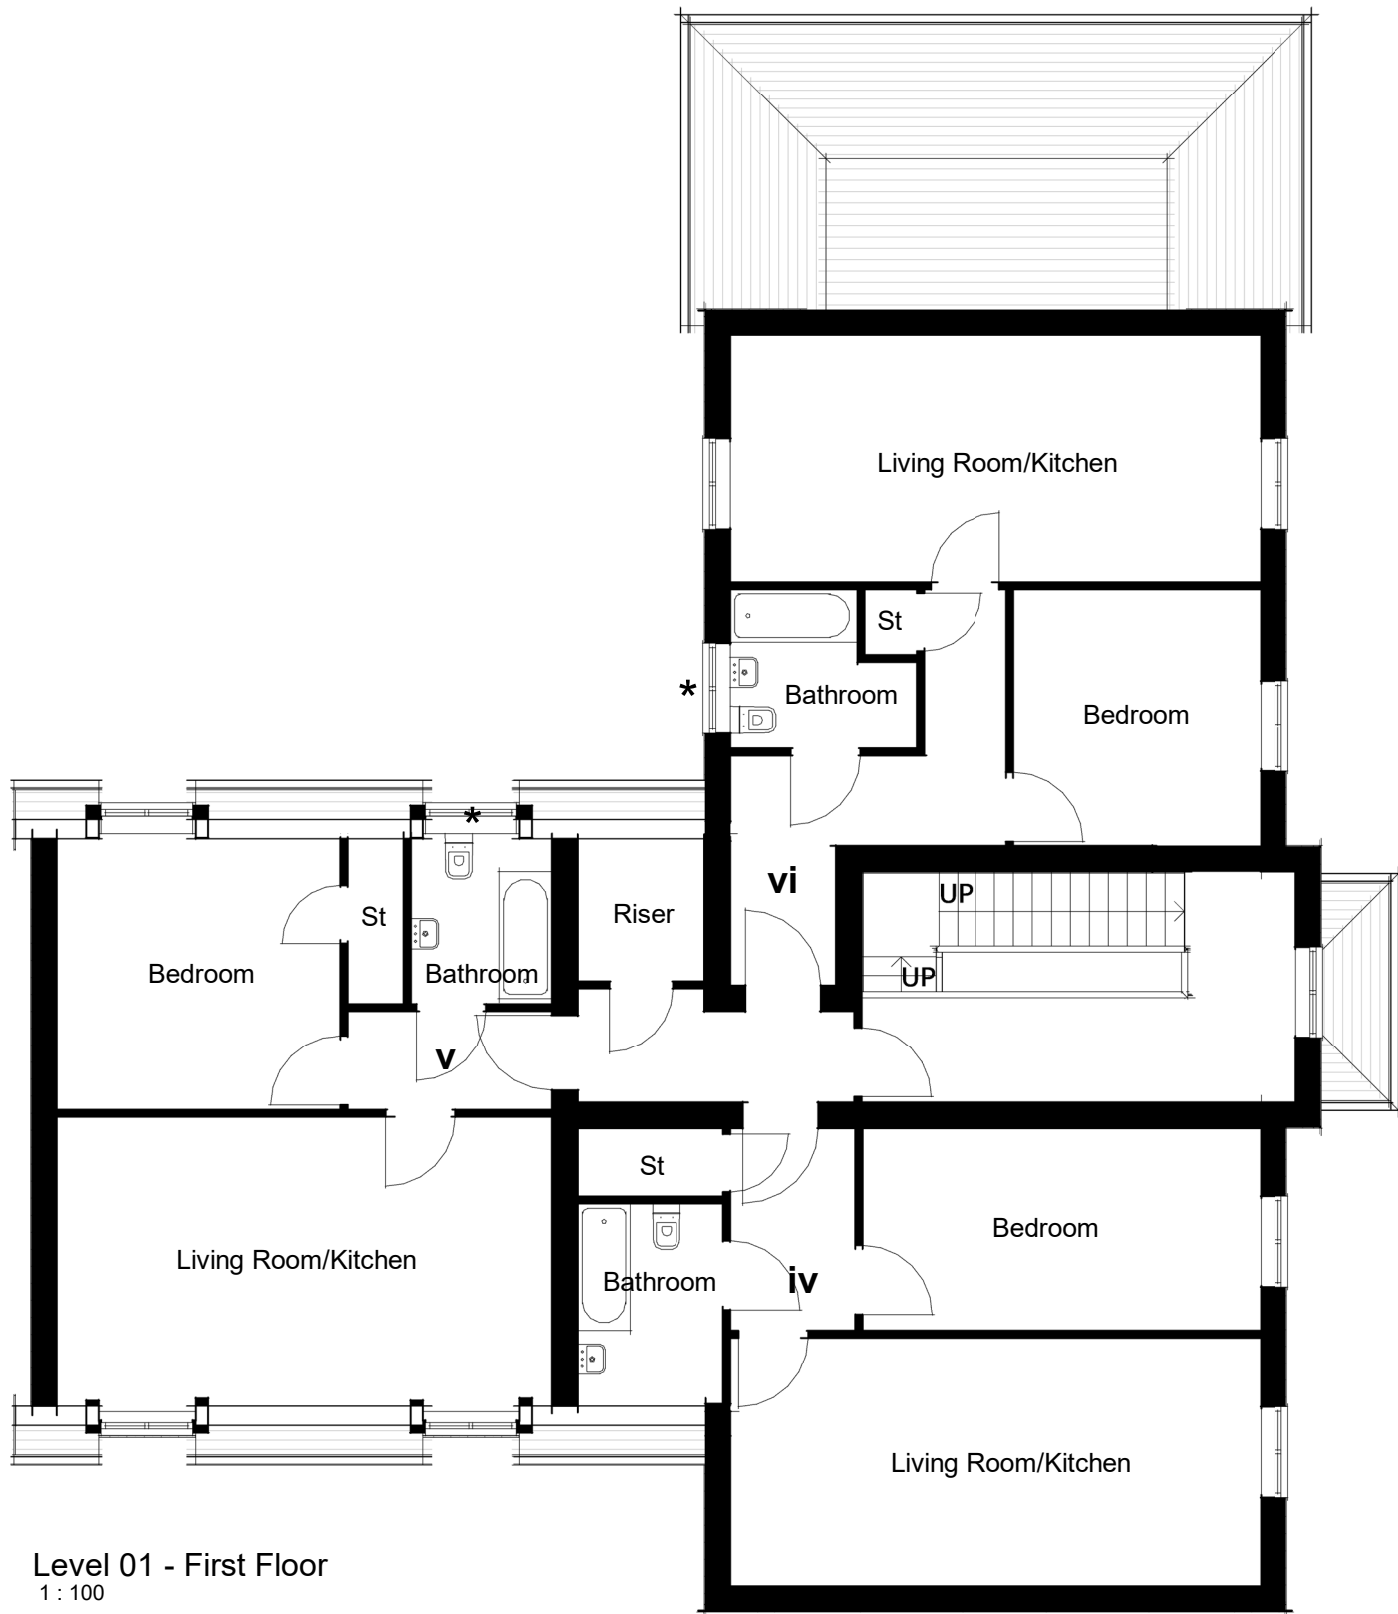
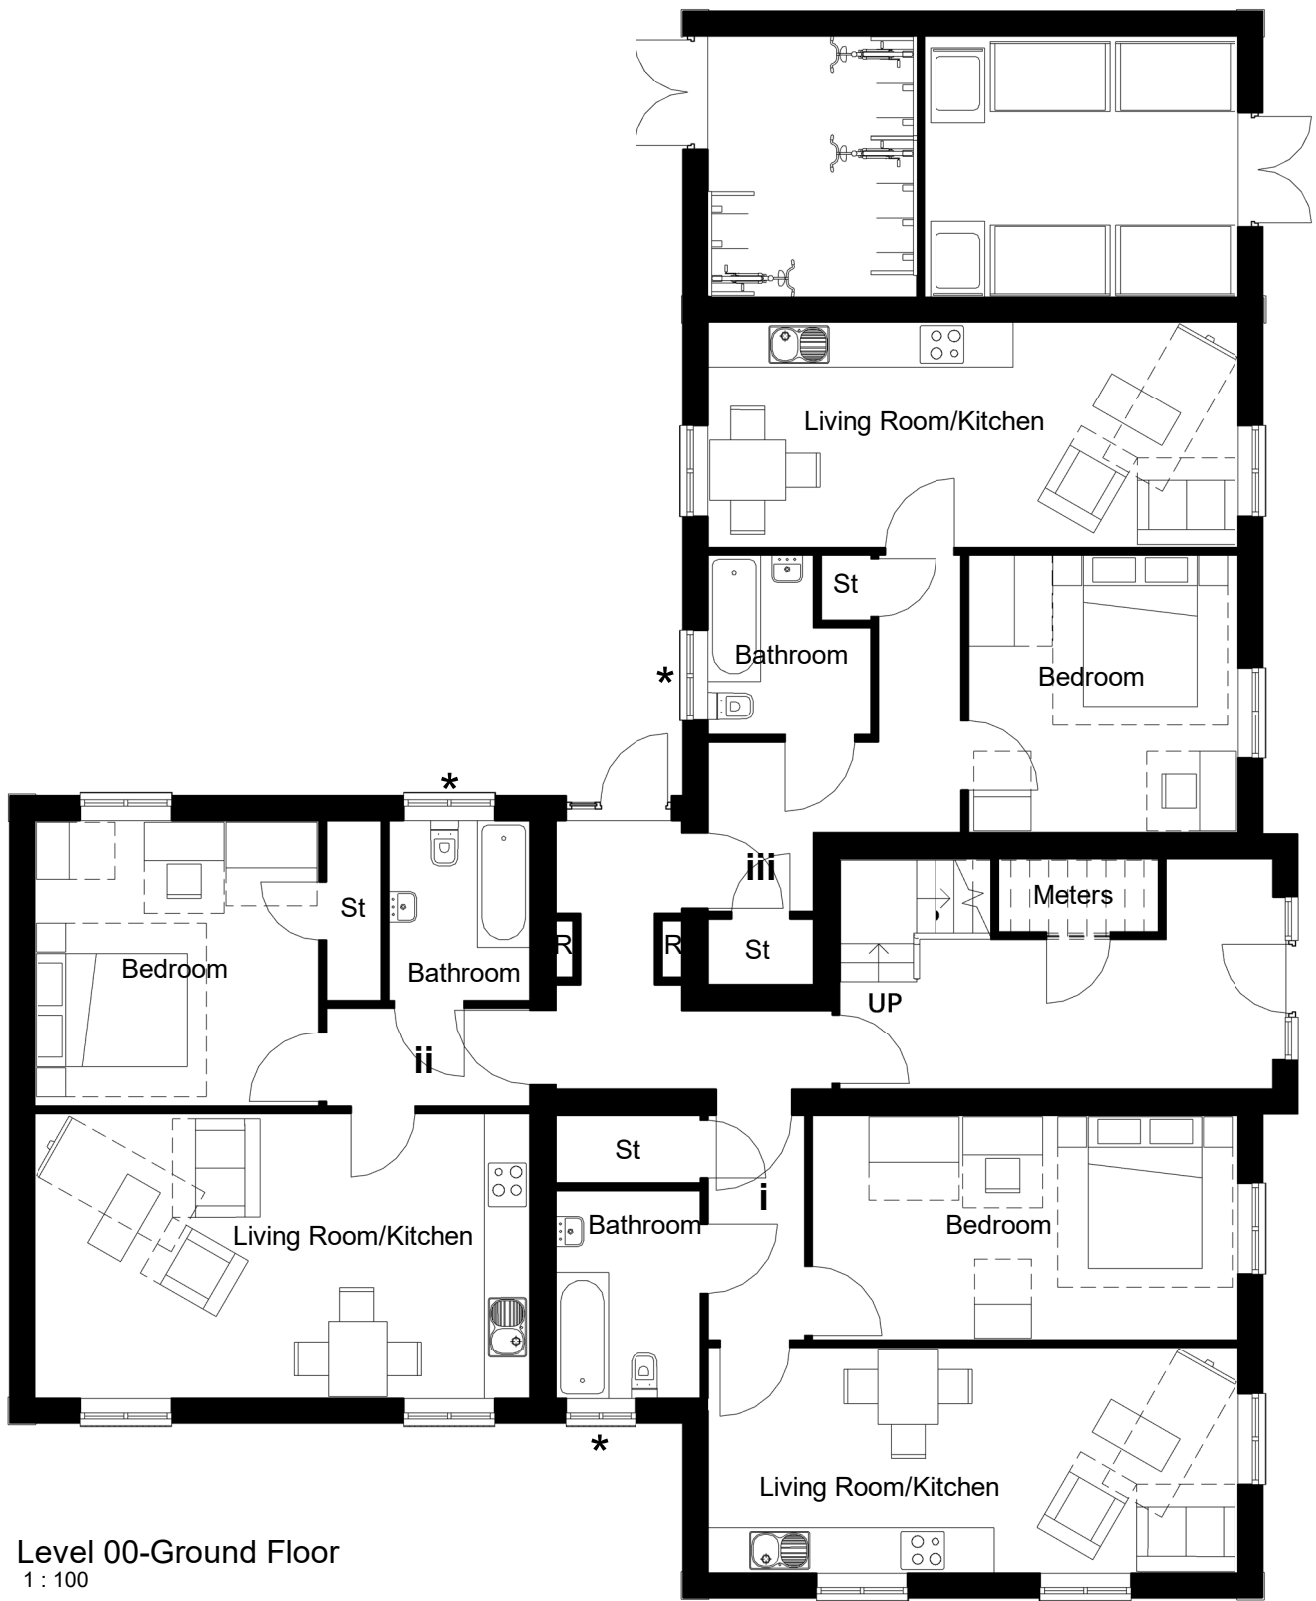


Please Note:

This drawing must not be scaled, dimensions to be checked on site and any discrepancies are to be highlighted to the Architect prior to construction.

Topographical / Ordnance Survey information shown has been prepared by a third party, HGP accept no responsibility for accuracy or completeness of the survey.

This drawing is to be read in conjunction with all other project drawings, construction notes and / or project specifications including those by other project consultants and specialists. All discrepancies should be reported immediately.

Design subject to detail development / approval. Measurements and accommodation schedules subject to amendments following coordinated input by others. Costings cannot be finalised until approval /confirmation by relevant authorities and Client.

Area Schedule		
Name	Level	Area
i	Level 00-Ground Floor	50 m ²
ii	Level 00-Ground Floor	50 m ²
iii	Level 00-Ground Floor	50 m ²
iv	Level 01 - First Floor	50 m ²
v	Level 01 - First Floor	50 m ²
vi	Level 01 - First Floor	50 m ²

Legend

CA1 : Character Area 1, Arrival

Handing as follows:

As: 14-19

Handed: N/A

★ Obscure glazing

A	Indicative furniture added to layout	09.08.21	DY	HJE
Rev.	Description	DATE	DB	CB

Date	July '21
Drawn By/Checked By	VP/ HJE
Scale	1 : 100@ A2
Revision	A
Project	Land at Climping, Littlehampton
Title	Block T (CA1) - Plans
Dwg#	20.050.08
Status	Planning

hgp

FOREMAN
HOMES

Furzehall Farm, Wickham Road
Fareham, Hampshire
PO16 7JH
01329 383 225
email@hgp-architects.co.uk
www.hgp-architects.co.uk
HGP Architects Ltd. Copyright
Reserved
Unit 1, Station Industrial Park
Duncan Road, Park Gate,
Hampshire, SO31 1BX
info@foremanhomes.co.uk