




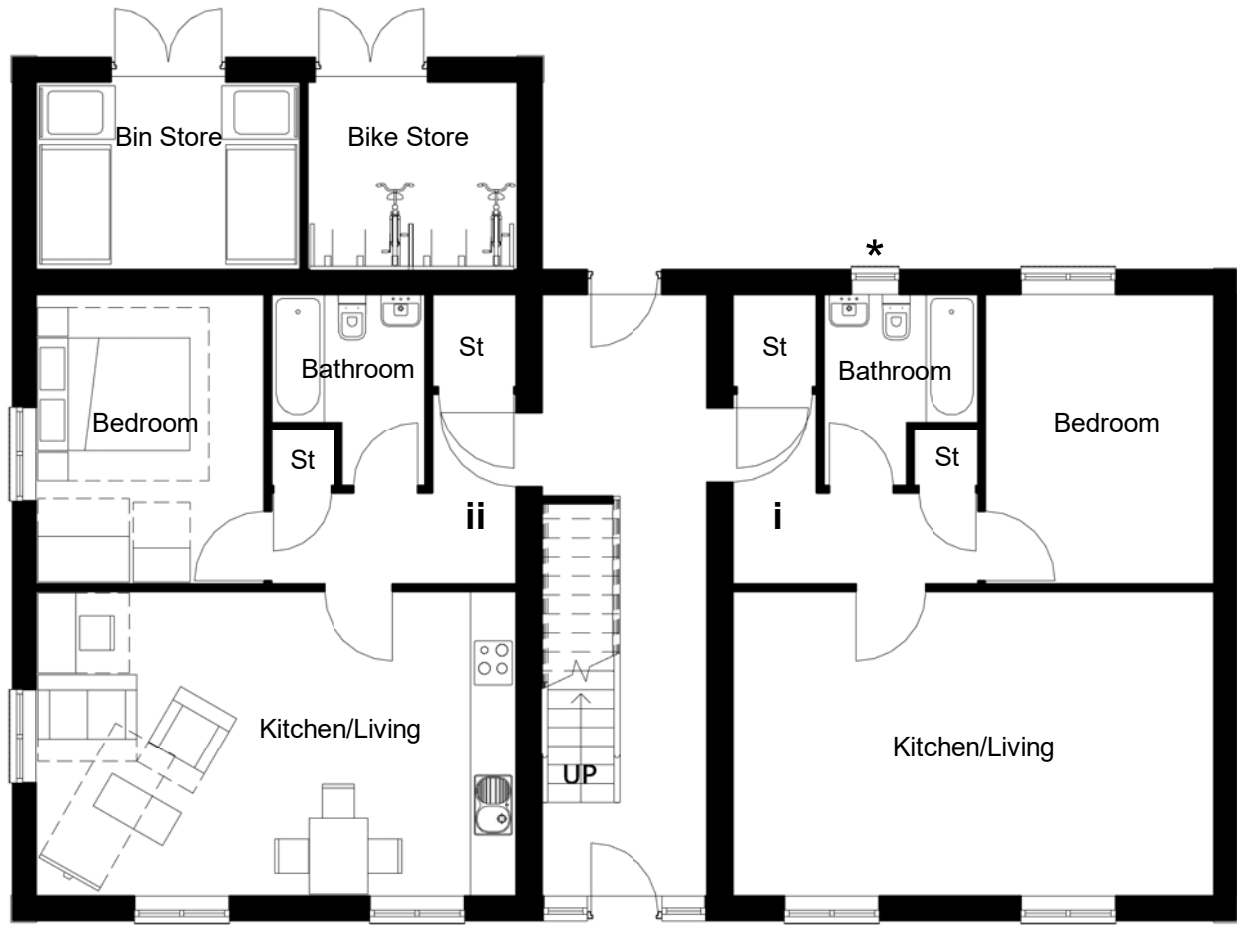

Level 00-Ground Floor
1 : 100

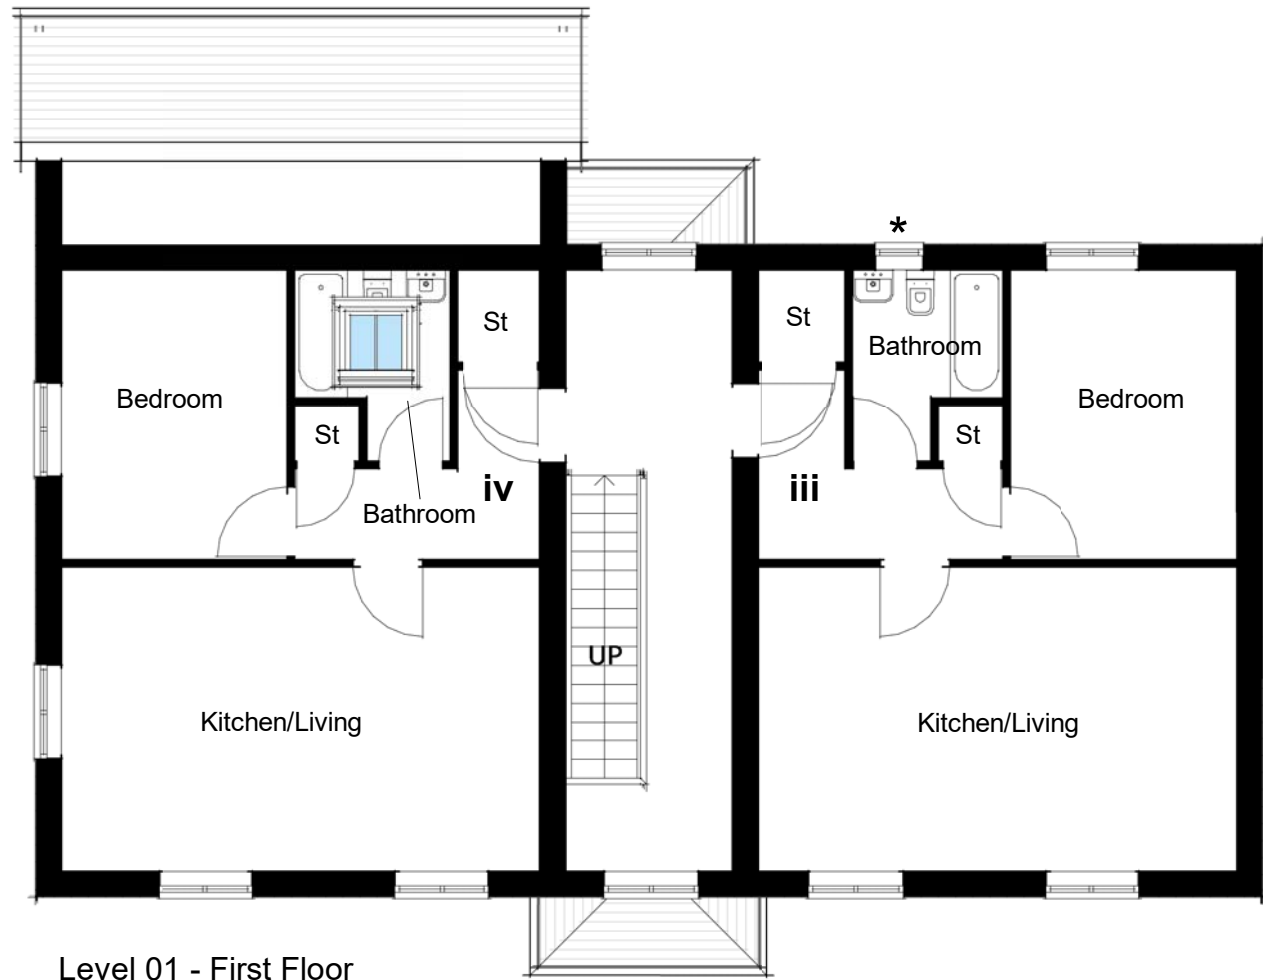

Level 01 - First Floor
1 : 100

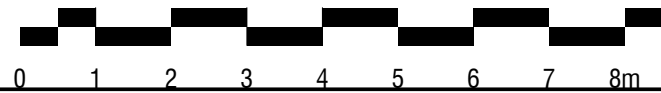

Please Note:

This drawing must not be scaled, dimensions to be checked on site and any discrepancies are to be highlighted to the Architect prior to construction.

Topographical / Ordnance Survey information shown has been prepared by a third party, HGP accept no responsibility for accuracy or completeness of the survey.

This drawing is to be read in conjunction with all other project drawings, construction notes and / or project specifications including those by other project consultants and specialists. All discrepancies should be reported immediately.

Design subject to detail development / approval. Measurements and accommodation schedules subject to amendments following coordinated input by others. Costings cannot be finalised until approval /confirmation by relevant authorities and Client.

Area Schedule		
Name	Level	Area
Communal	Level 00-Ground Floor	18 m²
Communal	Level 01 - First Floor	18 m²
i	Level 00-Ground Floor	50 m²
ii	Level 00-Ground Floor	50 m²
iii	Level 01 - First Floor	50 m²
iv	Level 01 - First Floor	50 m²

Legend

CA1 : Character Area 1, Arrival

Handing as follows:

As: 10-13

Handed: N/A

★ Obscure glazing

B	Plans amended to show velux	06.09.21	VP	HJE
A	Indicative furniture layout added to layout	09.08.21	DY	HJE
Rev.	Description	DATE	DB	CB

Date: July '21

Drawn By/Checked By: VP/ HJE

Scale: 1 : 100@ A2

Revision: B

Project: Land at Climping, Littlehampton

Title: Block S (CA1) - Plans

Dwg #: 20.050.06

Status: Planning

hgp

FOREMAN
HOMES

Furzehall Farm, Wickham Road
Fareham, Hampshire
PO16 7JH

01529 283 225
email@hgp-architects.co.uk
www.hgp-architects.co.uk

HGP Architects Ltd. Copyright
Reserved

Unit 1, Station Industrial Park
Duncan Road, Park Gate,
Hampshire, SO31 1BX

info@foremanhomes.co.uk