




1 - Roundabout



2 - Spring Rockers



3 - Stilts Course

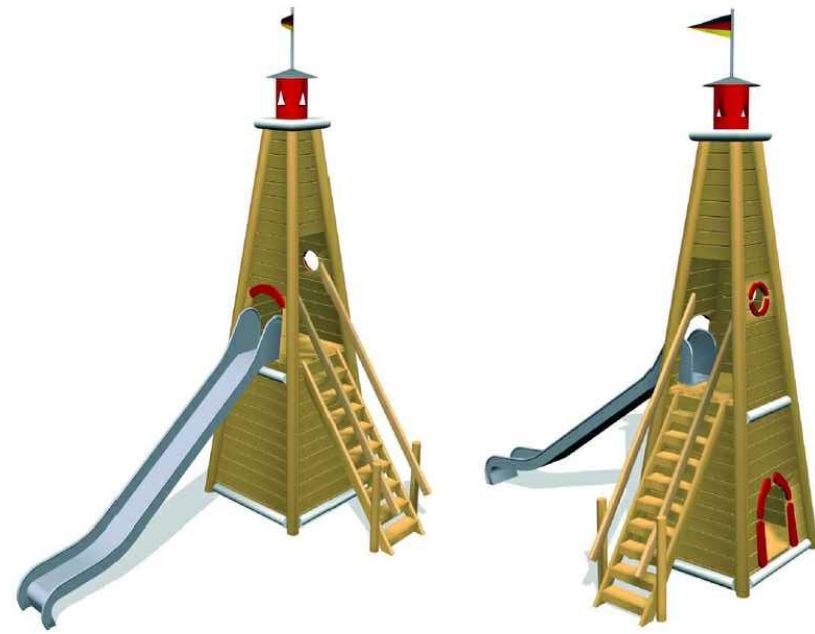

4 - 'Lighthouse Buck' climbing structure with slide



5 - Double swing



6 - Log Seat



Grass mat play surface



Meadow areas to playground edges



Marshalls Festival seat




Green bow top fence with self-closing gates



Marshalls Sheffield Steel Cycle Stand



Marshalls Festival Litter Bin

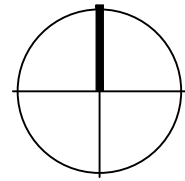

Note:

Safety surfacing and play equipment to be in accordance with latest BSEN1176 & 77 recommendations. Play equipment and play area furniture to be supplied by Jupiterplay or similar and approved.

www.jupiterplay.co.uk/

info@jupiterplay.co.uk
sales@jupiterplay.co.uk

Nottingham
Tel: 0115 969 9859
23 Rectory Road,
West Bridgford,
Nottingham, NG2 6BE

NOTES:

1. This drawing is to be read in conjunction with all relevant contract drawings and specifications with any conflicting information to be brought to the attention of Deacon Design before works commence on site.
2. Do not scale from this drawing, (except for planning application purposes only) always work to noted dimensions.
3. All given dimensions in mm.

KEY

Application Site boundary


Soft Landscape

- Proposed Tree Planting / Hierarchy
Large Tree (10+ metres from building)
Street Tree (7+ metres from building)
Small / Garden Tree (3+ metres from building)
- Proposed native / ornamental shrub planting to residential areas appropriate to landscape setting / ecological enhancement opportunities
- Proposed closely mown amenity grassland - Emorsgate EG22 - Strong Lawn Grass Mixture
- Proposed wildflower meadow / rough grassland, species mix to be confirmed by Ecologist. With 1.0 m wide mown verge along roads and footpaths

Hard Landscape

- Footpaths through open space - Proprietary self-binding gravel
- Grass Matting / Safety Surface to Equipped Play Area
- Proposed bow top fence to equipped play area, with self closing gates 1.2m high
- Seating Provision - Marshalls Festival Range S1 = Festival Seat (backrest) 1824x525mm
Colour = RAL 9005 (Black)
Supplier: <https://www.marshalls.co.uk> or similar
- Litter Bin - Marshalls Festival Range = Festival Litter Bin Colour = RAL 9005 (Black)
Supplier: <https://www.marshalls.co.uk> or similar
- Cycle Stand - Marshalls Sheffield Steel Cycle Stand Colour = RAL 9005 (Black)
Supplier: <https://www.marshalls.co.uk> or similar

LOCATION PLAN - NTS

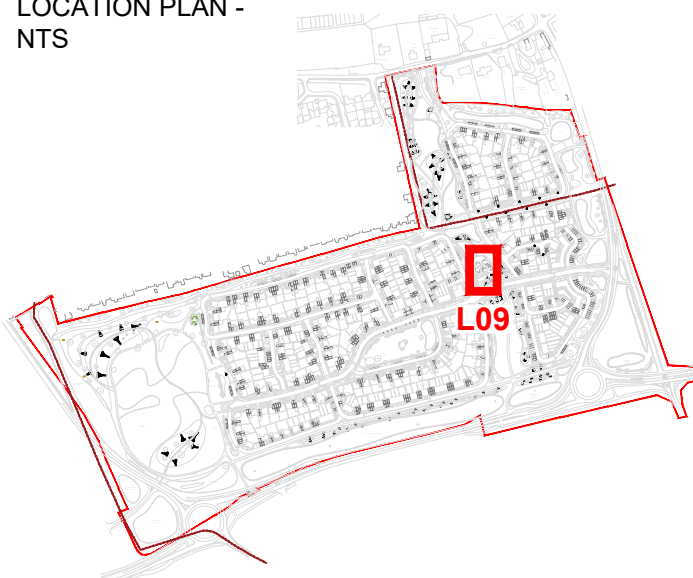

FINAL

DATE	DRAWN	DESCRIPTION OF REVISION	REVISION LETTER	CHECKED BY
------	-------	-------------------------	-----------------	------------

FOR PLANNING



DEACON DESIGN
Landscape Architecture | Masterplanning | Urban Design
12a The Square, Wickham, Hampshire PO17 5JQ
Tel: 01329 557 820 Email: info@deacondesign.co.uk
Copyright Deacon Design

PROJECT TITLE: Land West of Church Lane, Climping, West Sussex	
PROJECT NUMBER: DD406	PLOT DATE: 01.11.21
DRAWING SCALE: 1:100	APPROVED BY: PD
PAPER SIZE: A1	DRAWN BY: PP
DRAWING TITLE: Local Area of Equipped Play (LEAP) Design	
-	
DRAWING NUMBER: L09	REVISION LETTER: -
DRAWING FILE LOCATION: Z:\Dropbox (Deacon Design)\03 PROJECTS 400\DD406_Land West Of Church Lane, Climping\04-Drawings\Autocad\1-Landscape Dwg\DD406.09_Local Area Of Equipped Play (LEAP) Design.dwg	