

1 : 200

Native Tree & Shrub Mix
9 No. Corylus avellana 15%
9 No. Crataegus monogyna 15%
9 No. Ilex aquifolium 15%
9 No. Prunus spinosa 15%
9 No. Rosa canina 15%
9 No. Ulex europaeus 15%
6 No. Viburnum opulus 10%

5 No. Sarcococca hookerana humilis
Low
5 No. Geranium 'Brookside'
3 No. Liriope muscari
2 No. Aluga reptans
3 No. Sedum spectabile 'Brilliant'
3 No. Nerine bowdenii
2 No. Stipa tenuissima

High
8 No. Choisya 'Aztec Pearl'
4 No. Escallonia 'Ivey'
7 No. Rosmarinus off. 'Miss Jessop's Upright'
5 No. Viburnum opulus 'Roseum'
Medium
13 No. Lavandula angustifolia 'Munstead'
7 No. Perovskia 'Blue Spire'
9 No. Verbena bonariensis
10 No. Hebe 'Blush Elegance'
13 No. Calamagrostis acutiflora 'Karl Foerster'
13 No. Sarcococca hookerana humilis
Low
9 No. Geranium 'Brookside'
9 No. Liriope muscari
5 No. Aluga reptans
8 No. Sedum spectabile 'Brilliant'
10 No. Nerine bowdenii
7 No. Stipa tenuissima

NOTES:

1. This drawing is to be read in conjunction with all relevant contract drawings and specifications with any conflicting information to be brought to the attention of Deacon Design before works commence on site.
2. Do not scale from this drawing, (except for planning application purposes only) always work to noted dimensions.
3. All given dimensions in mm.


KEY

Application Site boundary

Soft Landscape

- Woodland corridor along the highway edge, retained
- Proposed Tree Planting / Hierarchy
 - Large Tree (10+ metres from building)
 - Street Tree (7+ metres from building)
 - Small / Garden Tree (> 3 metres from building)
- Proposed Native Buffer Planting to highway edge
- Proposed meadow grass suitable for seasonal wet soils within SUDS areas - Emorsgate EG8-Meadow Grass Mixture for Wet Soils
- Proposed native / ornamental shrub planting to residential areas appropriate to landscape setting / ecological enhancement opportunities
- Formal native hedgerow to property frontages
- Mixed species native hedgerow
- Proposed native tree and shrub mix bed
- Proposed amenity lawn to front gardens and highway verges (service margins) - Emorsgate EL1 - Flowering Lawn Mixture
- Proposed lawn to back gardens (patio areas to be agreed as part of technical design)
- Proposed wildflower meadow / rough grassland, species mix to be confirmed by Ecologist. With 1.0 m wide mown verge along roads and footpaths
- Closely mown grassland within Public Open Spaces

Note: Refer to DD406-L41 for Detailed Plant Schedule

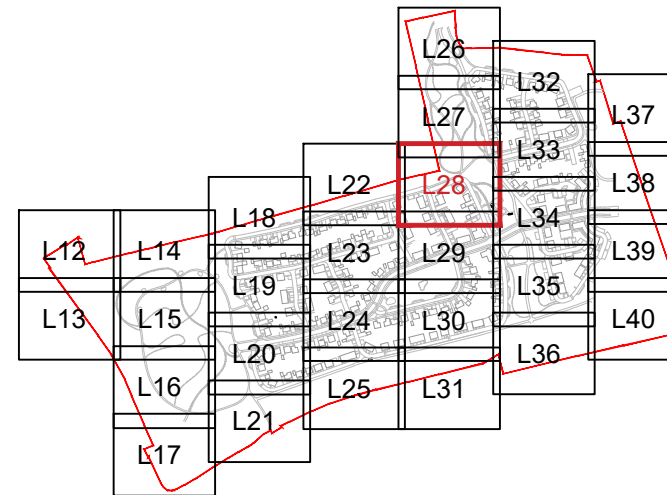

FINAL

DATE	DRAWN	DESCRIPTION OF REVISION	REVISION LETTER	CHECKED BY
26.04.22	SL	Revised Key		

DRAWING STATUS

FOR PLANNING



DEACON DESIGN

Landscape Architecture | Masterplanning | Urban Design
12a The Square, Wickham, Hampshire PO17 5JQ
www.deacondesign.co.uk | info@deacondesign.co.uk
Copyright Deacon Design Ltd

PROJECT TITLE:
Land West of Church Lane,
Climping, West Sussex

PROJECT NUMBER: DD406 PLOT DATE: 21.04.22

DRAWING SCALE: 1:200 APPROVED BY: PD
PAPER SIZE: A1 DRAWN BY: SL

Detailed Planting Plan

17 of 30

DRAWING NUMBER: L28 REVISION LETTER: A

DRAWING FILE LOCATION:
Z:\Dropbox (Deacon Design)\PROJECTS 400-DD406_Land West of Church Lane,
Climping\04-Drawings\Autocad\1-Landscape Dwg\DD406-L28-1_Planting Plans.dwg