

Detailed Planting Schedule

Trees	No.	Species Name	Specification	Density	Girth	Height
24	No.	Acer campestre	Heavy Standard :Clear Stem min. 200 :RB	Counted	14-16cm	4.0-5.0m
9	No.	Acer campestre 'Elsrijk'	Extra Heavy Standard :Clear Stem min. 200 :RB	Counted	16-18cm	4.0-5.0m
34	No.	Amelanchier lamarckii	Multi-Stemmed :RB	Counted		3.0-4.0m
46	No.	Betula pendula	Heavy Standard :Clear Stem min. 200 :RB	Counted	14-16cm	4.0-4.5m
12	No.	Betula pubescens	Heavy Standard :Clear Stem min. 200 :RB	Counted	14-16cm	4.0-5.0m
3	No.	Carpinus betulus	Extra Heavy Standard :Clear Stem min. 200 :RB	Counted	16-18cm	4.0-5.0m
7	No.	Castanea sativa	Extra Heavy Standard :Clear Stem min. 200 :RB	Counted	16-18cm	4.0-5.0m
23	No.	Crataegus monogyna	Heavy Standard :Clear Stem min. 200 :RB	Counted	14-16cm	4.0-4.5m
28	No.	Malus sylvestris	Heavy Standard :Clear Stem min. 200 :RB	Counted	14-16cm	4.0-4.5m
32	No.	Prunus 'Pink Perfection'	Extra Heavy Standard :Clear Stem min. 200 :RB	Counted	16-18cm	4.0-5.0m
78	No.	Prunus avium	Heavy Standard :Clear Stem min. 200 :RB	Counted	14-16cm	4.0-5.0m
12	No.	Prunus cerasifera 'Nigra'	Extra Heavy Standard :Clear Stem min. 200 :RB	Counted	16-18cm	4.0-5.0m
9	No.	Prunus domestica 'Victoria'	Heavy Standard :Clear Stem min. 200 :RB	Counted	14-16cm	4.0-4.5m
18	No.	Prunus sargentii 'Rancho'	Heavy Standard :Clear Stem min. 200 :RB	Counted	14-16cm	4.0-4.5m
72	No.	Pyrus calleryana 'Chanticleer'	Extra Heavy Standard :Clear Stem min. 200 :RB	Counted	16-18cm	4.0-5.0m
17	No.	Quercus robur	Extra Heavy Standard :Clear Stem min. 200 :RB	Counted	16-18cm	4.0-5.0m
11	No.	Salix caprea	Multi-Stemmed :RB	Counted		3.0-4.0m
39	No.	Sorbus aucuparia	Heavy Standard :Clear Stem min. 200 :RB	Counted	14-16cm	4.0-4.5m
8	No.	Sorbus torminalis	Heavy Standard :Clear Stem min. 200 :RB	Counted	14-16cm	4.0-5.0m
6	No.	Tilia cordata	Heavy Standard :Clear Stem min. 200 :RB	Counted	14-16cm	4.0-5.0m
Total :488 No.						

Native Hedges

No.	Species Name	Specification	Density	Height
854	No.	Acer campestre	7 brks :RB; Native Hedge 0.3Cr Double Staggered at 0.5m offset	1.2-1.5 m
854	No.	Cornus sanguinea	7 brks :RB; Native Hedge 0.3Cr Double Staggered at 0.5m offset	125-150cm
854	No.	Euonymus europaeus	7 brks :RB; Native Hedge 0.3Cr Double Staggered at 0.5m offset	125-150cm
4201	No.	Fagus sylvatica	7 brks :RB; Native Hedge 0.3Cr Double Staggered at 0.5m offset	1.2-1.5 m
854	No.	Ilex aquifolium	7 brks :RB; Native Hedge 0.3Cr Double Staggered at 0.5m offset	1.2-1.5 m
854	No.	Viburnum opulus	7 brks :RB; Native Hedge 0.3Cr Double Staggered at 0.5m offset	125-150cm
Total :8471 No.				

Formal Hedges

No.	Species Name	Specification	Density	Height
4797	No.	Fagus sylvatica	7 brks :RB; Formal Hedge 0.3Cr Double Staggered at 0.5m offset	1.2-1.5 m
Total :4797 No.				

Native Buffer Planting

No.	Species Name	Specification	Density	Height
102	No.	Acer campestre	Whip :BR; Native Buffer Planting	0.1/m ²
102	No.	Carpinus betulus	Half Standard :BR; Native Buffer Planting	0.1/m ²
254	No.	Cornus sanguinea	Leader :BR; Native Buffer Planting	0.5/m ² 60-80cm
254	No.	Corylus avellana	Leader :BR; Native Buffer Planting	0.5/m ² 60-80cm
254	No.	Euonymus europaeus	Leader :BR; Native Buffer Planting	0.5/m ² 60-80cm
102	No.	Ilex aquifolium	Whip :BR; Native Buffer Planting	0.1/m ²
102	No.	Malus sylvestris	Whip :BR; Native Buffer Planting	0.1/m ²
102	No.	Prunus avium	Whip :BR; Native Buffer Planting	0.1/m ²
254	No.	Prunus spinosa	Leader :BR; Native Buffer Planting	0.5/m ² 60-80cm
102	No.	Quercus robur	Half Standard :BR; Native Buffer Planting	0.1/m ²
254	No.	Rosa canina	Leader :BR; Native Buffer Planting	0.5/m ² 60-80cm
102	No.	Sorbus aucuparia	Whip :BR; Native Buffer Planting	0.1/m ²
Total :1984 No.				

Native Tree & Shrub Mix

No.	Species Name	Specification	Density	Height
1361	No.	Corylus avellana	Whip :BR	1/m ² 60-80cm
1361	No.	Crataegus monogyna	Whip :BR	1/m ² 60-80cm
1361	No.	Ilex aquifolium	Whip :BR	1/m ² 50-60cm
1361	No.	Prunus spinosa	Whip :BR	1/m ² 60-80cm
1361	No.	Rosa canina	BR	1/m ² 40-60cm
1361	No.	Ulex europaeus	BR	1/m ² 40-60cm
913	No.	Viburnum opulus	BR	1/m ² 40-60cm
Total :9079 No.				

Conifers

No.	Species Name	Specification	Density	Height
17	No.	Pinus sylvestris Feather	Counted	350-400cm
Total :17 No.				

Shrubs (Plant in groups of 1,3,5 and 7's)

No.	Species Name	Specification	Density	Pot Size
111	No.	Abelia grandiflora 'Francis Mason'	C	5/m ² 3L
70	No.	Berberis thunbergii 'Helmold Pillar'	C	3/m ² 5L
600	No.	Choisya 'Aztec Pearl'	C	3/m ² 3L
133	No.	Cornus alba 'Elegantissima'	C	3/m ² 3L
242	No.	Cornus sanguinea 'Midwinter Fire'	C	5/m ² 3L
38	No.	Cornus stolonifera 'Flaviramea'	C	5/m ² 3L
133	No.	Corylus maxima 'Purpurea'	C	3/m ² 3L
205	No.	Escallonia 'Iveyi'	C	3/m ² 3L
465	No.	Euonymus fortunei 'Emerald 'n' Gold'	C	5/m ² 3L
1345	No.	Euonymus fortunei 'Emerald Gaiety'	C	5/m ² 2L
2326	No.	Hebe 'Blush Elegance'	C	4/m ² 3L
1323	No.	Hebe 'Red Edge'	C	5/m ² 3L
297	No.	Hydrangea paniculata 'Limelight'	C	4/m ² 3L
116	No.	Lavandula angustifolia 'Hidcot'	C	5/m ² 3L
2373	No.	Lavandula angustifolia 'Munstead'	C	5/m ² 3L
45	No.	Mahonia aquifolium 'Apollo'	C	3/m ² 3L
184	No.	Nandina domestica 'Firepower'	C	4/m ² 3L
2250	No.	Perovskia 'Blue Spire'	C	5/m ² 3L
20	No.	Ribes rubrum	C	3/m ² 3L
747	No.	Rosa 'Kent'	C	5/m ² 3L
381	No.	Rosmarinus offi. 'Miss Jessop's Upright'	C	5/m ² 3L
20	No.	Sarcococca hookerana digy. 'Purple Stem'	C	3/m ² 3L
5455	No.	Sarcococca hookerana humilis	C	5/m ² 3L
1361	No.	Skimmia confusa 'Kew Green'	C	5/m ² 3L
1422	No.	Skimmia japonica 'Rubella'	C	5/m ² 3L
254	No.	Viburnum opulus	Leader :BR	0.5/m ²
334	No.	Viburnum opulus 'Compactum'	C	5/m ² 3L
451	No.	Viburnum opulus 'Roseum'	C	4/m ² 3L
220	No.	Vinca major	C	5/m ² 3L
Total :22921 No.				

Herbaceous (Plant in groups of 1,3,5 and 7's)

No.	Species Name	Specification	Density	Pot Size
975	No.	Ajuga reptans	Full Pot	7/m ² 2L
313	No.	Alchemilla mollis	Full Pot	5/m ² 2L
671	No.	Anemone hybrida 'Honorine Jobert'	Full Pot	6/m ² 2L
1378	No.	Bergenia cordifolia 'Purpurea'	Full Pot	6/m ² 2L
662	No.	Echinacea purpurea	Full Pot	7/m ² 2L
1267	No.	Geranium 'Brookside'	C	7/m ² 2L
733	No.	Helleborus niger	C	7/m ² 2L
3431	No.	Liriope muscari	Full Pot	7/m ² 2L
2150	No.	Luzula nivea	Full Pot	7/m ² 2L
160	No.	Polypodium vul. 'Cornubiense Multifidum'	C	5/m ² 1-1.5L
870	No.	Primula vulgaris	C	12/m ² 1-1.5L
982	No.	Sedum spectabile 'Brilliant'	C	6/m ² 2L
1147	No.	Verbena bonariensis	Full Pot	7/m ² 2L
Total :14739 No.				

Bulbs (Plant in uneven groups 5-9)

No.	Species Name	Specification	Density
419	No.	Narcissus pseudocorpus	Grade 6/7 15/m ²
3108	No.	Nerine bowdenii	Grade 6/8 15/m ²
Total :3527 No.			

Wildflowers

No.	Species Name	Specification	Density
43	No.	Achillea millefolium	C 7/m ²
82	No.	Geranium pratense	C 7/m ²
464	No.	Leucanthemum vulgare	C 7/m ²
Total :589 No.			

Ferns


No.	Species Name	Specification	Density	Pot Size
30	No.	Polystichum setiferum	Full Pot	5/m ² 3L
Total :30 No.				

Grasses (Plant in groups of 1,3,5 and 7's)

No.	Species Name	Specification	Density	Pot Size
1820	No.	Calamagrostis acutiflora 'Karl Foerster'	Full Pot	5/m ² 2L
511	No.	Carex burchanani	Full Pot	5/m ² 2L
30	No.	Deschampsia cespitosa 'Goldtau'	Full Pot	5/m ² 3L
735	No.	Hakonechloa macra 'Aureola'	Full Pot	5/m ² 2L
745	No.	Stipa tenuissima	Full Pot	5/m ² 2L
Total :3841 No.				


Key Schedule

RB=Rootballed
C=Container Grown
L=Lite Size
BR=Bareroot

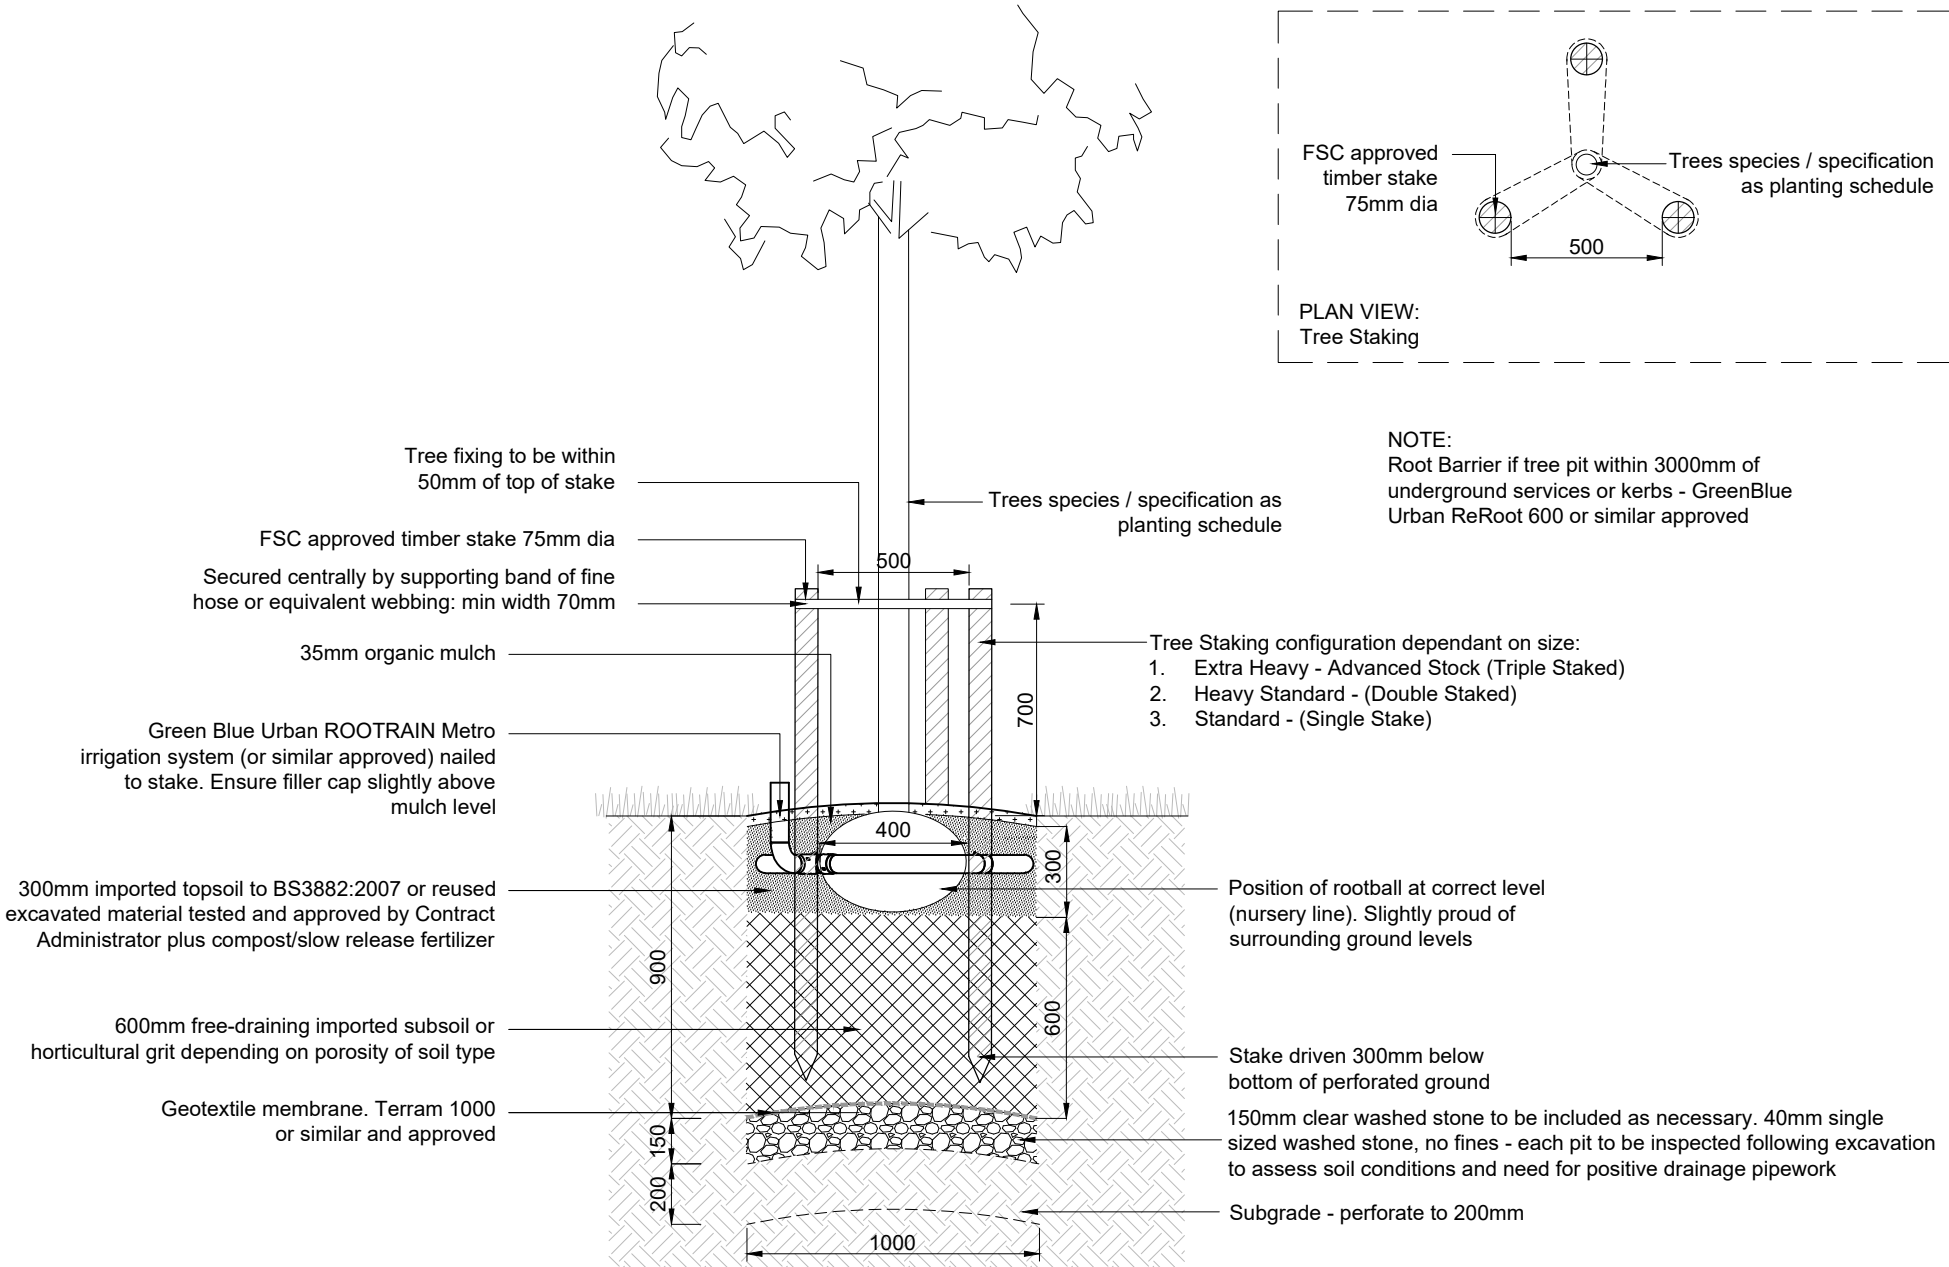


01 Standard - Advanced Nursery Stock Tree Planting in Soft Landscape

L06 1:25 @ A1

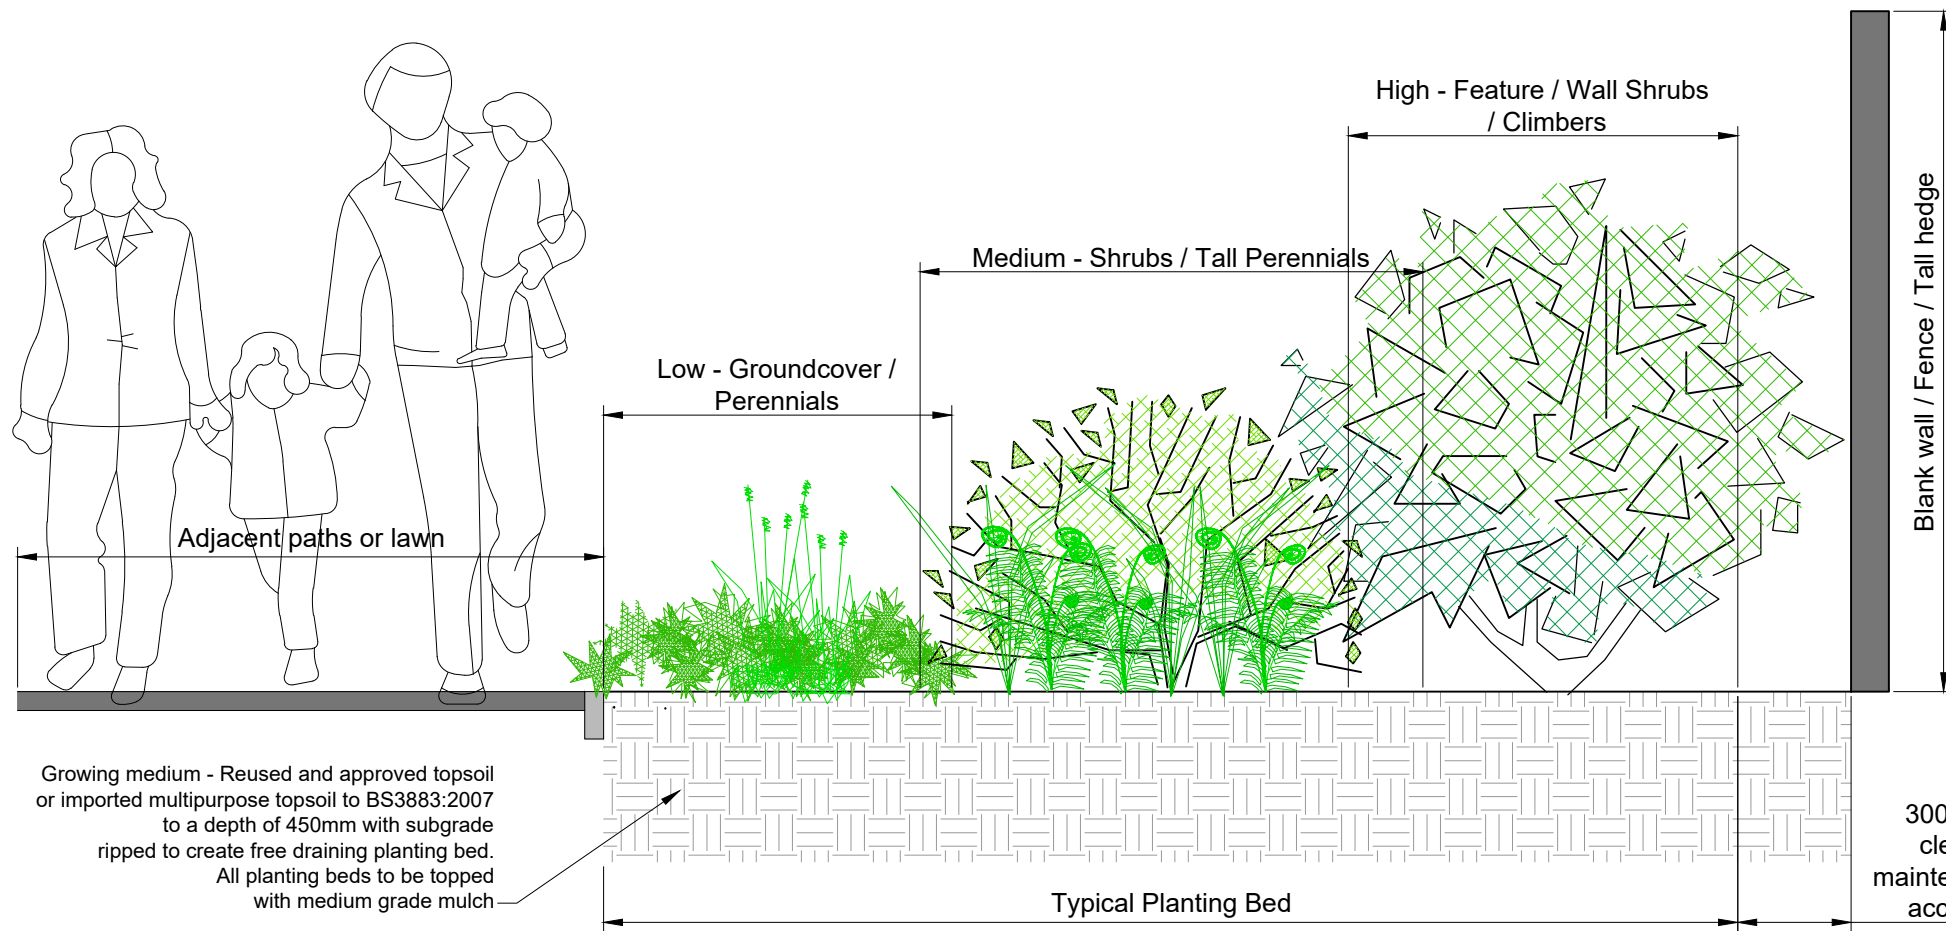

02 Planting bed Matrix - Against Wall or Building

L06 1:20 @ A1

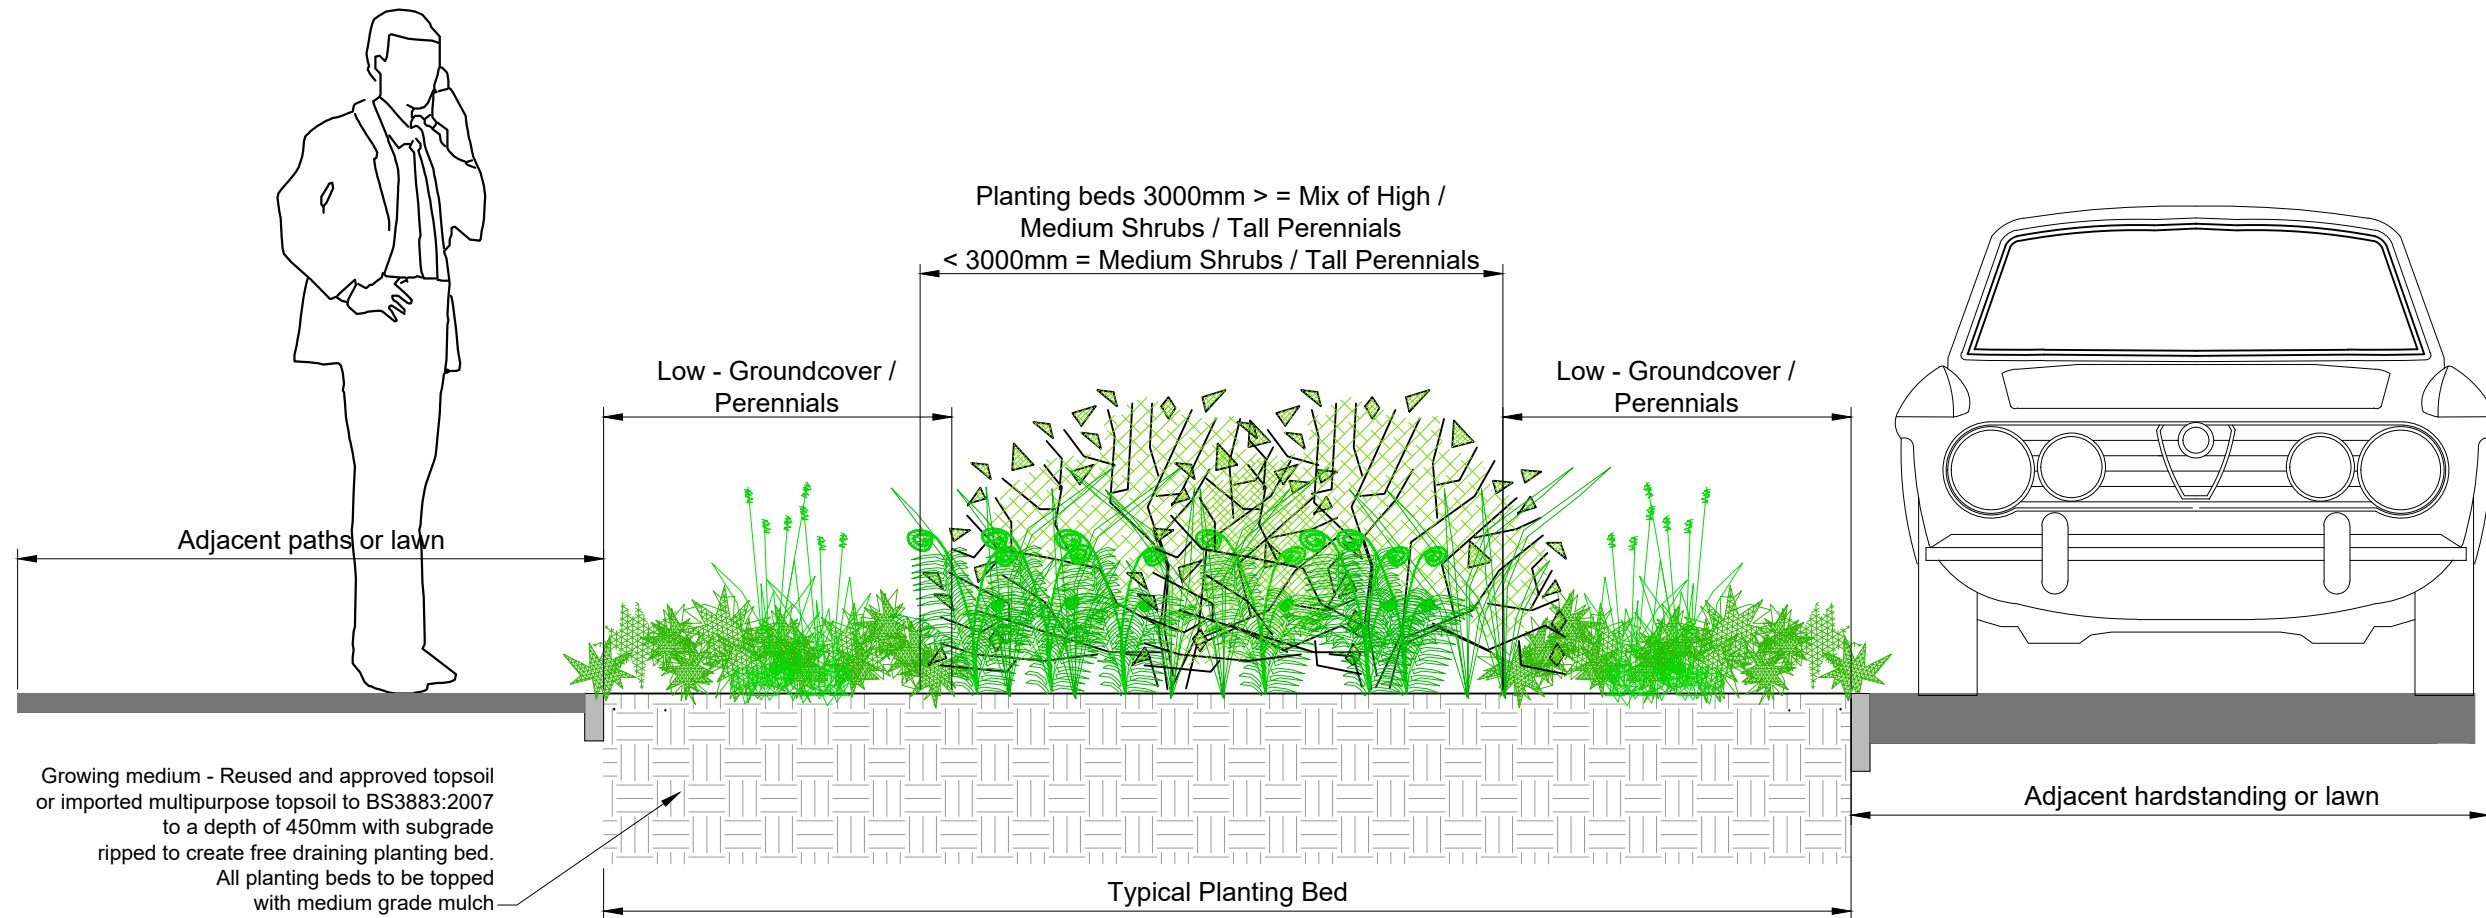

03 Planting bed Matrix - Island beds

L06 1:20 @ A1

NOTES:

1. This drawing is to be read in conjunction with all relevant contract drawings and specifications with any conflicting information to be brought to the attention of Deacon Design before works commence on site.
2. Do not scale from this drawing, (except for planning application purposes only) always work to noted dimensions.
3. All given dimensions in mm.

FINAL

DATE	DRAWN	DESCRIPTION OF REVISION	REVISION LETTER	CHECKED BY
26.04.22	BL	Revised Key	A	PD

FOR PLANNING

DEACON DESIGN
Landscape Architecture | Masterplanning | Urban Design
12a The Square, Wickham, Hampshire PO17 5JQ
www.deacondesign.co.uk | info@deacondesign.co.uk
Copyright Deacon Design Ltd

PROJECT TITLE: Land West of Church Lane, Climping, West Sussex	
PROJECT NUMBER: DD406	PLOT DATE: 21.04.22
DRAWING SCALE: 1:200	APPROVED BY: PD
PAPER SIZE: A1	DRAWN BY: SL
DRAWING TITLE: Detailed Planting Plan 20 of 30	
DRAWING NUMBER: L31	REVISION LETTER: A
DRAWING FILE LOCATION: Z:\Dropbox (Deacon Design Ltd)\03 PROJECTS 400\DD406_Land West Of Church Lane, Climping\04-Drawings\Autocad\1-Landscape Dwg\DD406L32-41_Planting Plans.dwg	