



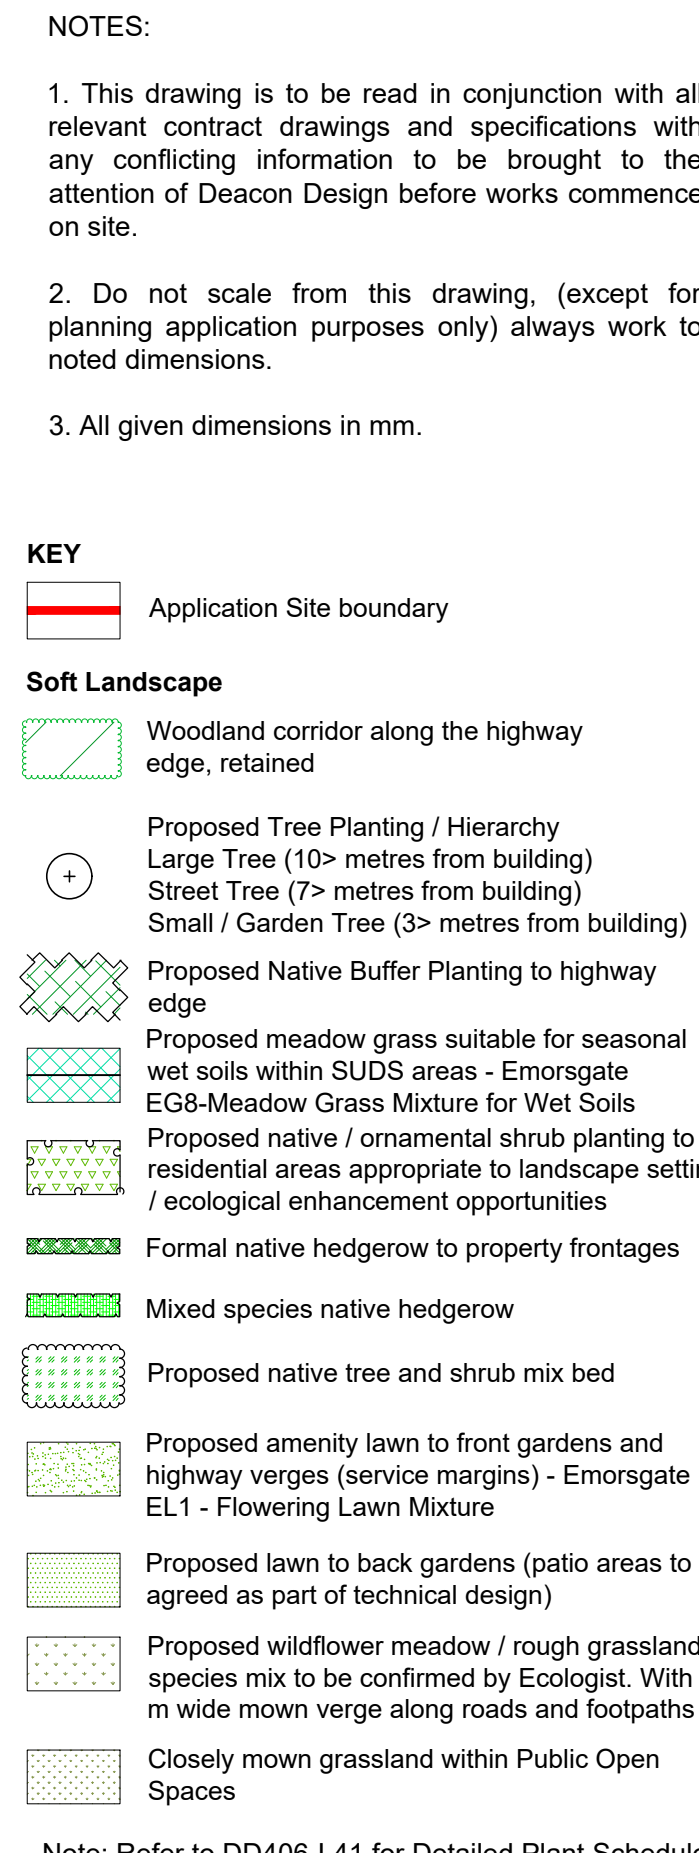

Note: Refer to DD406-L41 for Detailed Plant Schedule

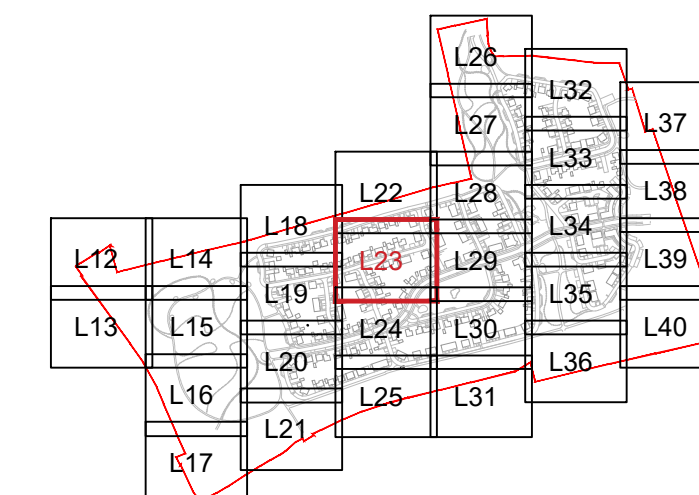

FINAL

26.04.22	SL	Revised Key	A	PD
DATE	DRAWN	DESCRIPTION OF REVISION	REVISION LETTER	CHECKED

DRAWING STAT

FOR PLANNING



DEACON DESIGN
 Landscape Architecture | Masterplanning | Urban Design
 The Square, Wickham, Hampshire PO17 5JQ
 deacondesign.co.uk | info@deacondesign.co.uk
 Copyright Deacon Design Ltd

PROJECT TITLE :
Land West of Church Lane
Climping, West Sussex

PROJECT NUMBER :	PLOT DATE :
DD406	21.04.22
DRAWING SCALE :	APPROVED BY :
1:200	PD
PAPER SIZE :	DRAWN BY :
A1	SL

DRAWING TITLE :
Detailed Planting Plan

12 of 30

DRAWING NUMBER :	REVISION LETTER
L23	A

DRAWING FILE LOCATION :
Z:\Dropbox (Deacon Design Ltd)\03 PROJECTS 400+\DD406_Land West Of Chu

C:\pimping\04-Drawings\Autocad\L-Landscape Dwgs\DD406L22-31_Planting Plans
