




Street Scene J-K
1 : 200



Street Scene K-L
1 : 200



Street Scene J-L
1 : 500

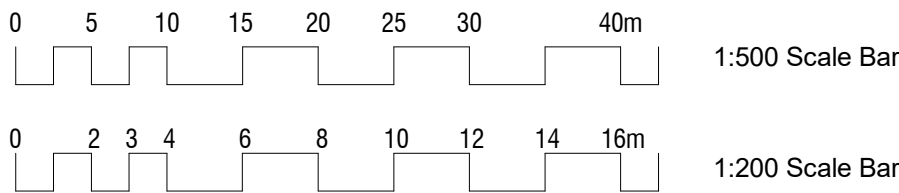

Please Note:

This drawing can only be scaled for planning purposes. Dimensions to be checked on site and any discrepancies are to be highlighted to the Architect prior to construction.

Topographical / Ordnance Survey information shown has been prepared by a third party, HGP accept no responsibility for accuracy or completeness of the survey.

This drawing is to be read in conjunction with all other project drawings, construction notes and / or project specifications including those by other project consultants and specialists. All discrepancies should be reported immediately.

Design subject to detail development / approval. Measurements and accommodation schedules subject to amendments following coordinated input by others. Costings cannot be finalised until approval / confirmation by relevant authorities and Client.



D	Amended to client's comments	30.05.22	VP	HJE
C	Amended to client's comments	26.04.22	VP	HJE
B	Amended to case officer's comments	05.04.22	VP	HJE
A	Amended to new designs	03.02.22	VP	HJE
Rev.	Description	DATE	DB	CB

Street Scenes - Page 4 of 7

PROJECT Land at Climping	JOB NO. 20.050
SCALE As indicated@ A1	DATE Aug '21
DRAWN BY/CHECKED BY DY /HJE	REVISION D
DWG# _83	STATUS PLANNING

© HGP Architects Ltd
Furzehall Farm, Wickham Road
Fareham, Hampshire, PO16 7JH

01329 283 225
email@hgp-architects.co.uk
hgp-architects.co.uk

