




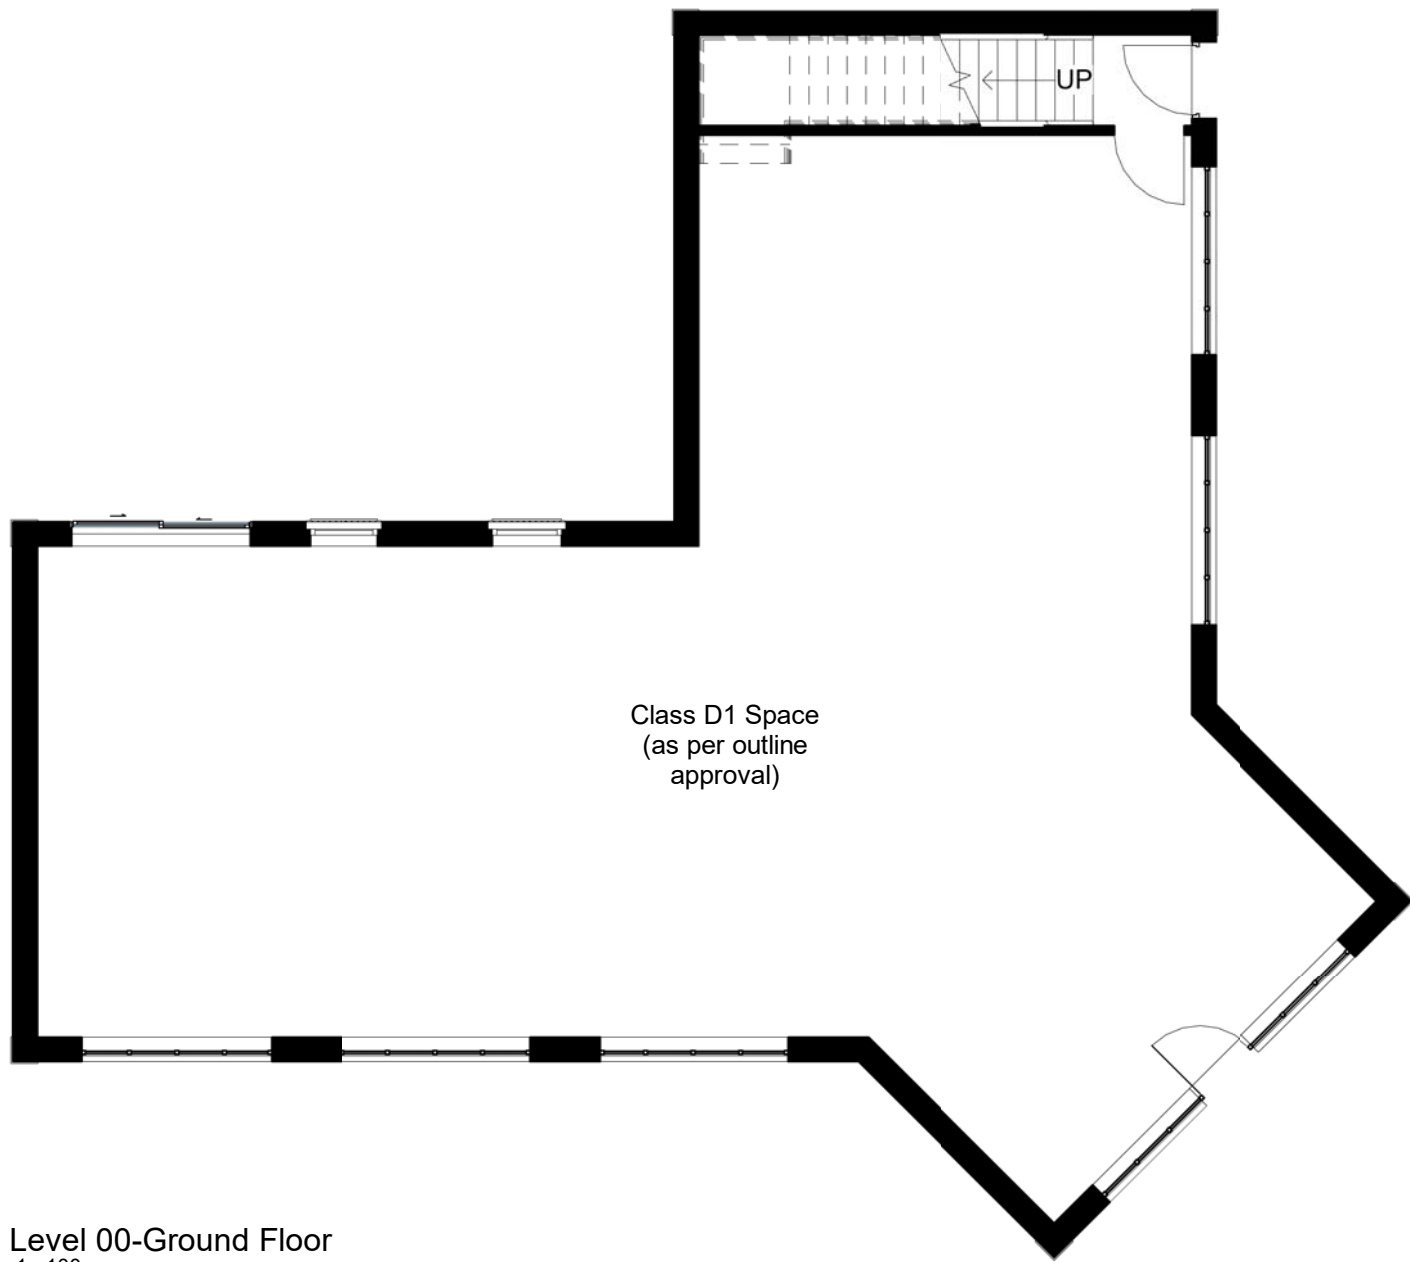

Level 00-Ground Floor
1 : 100

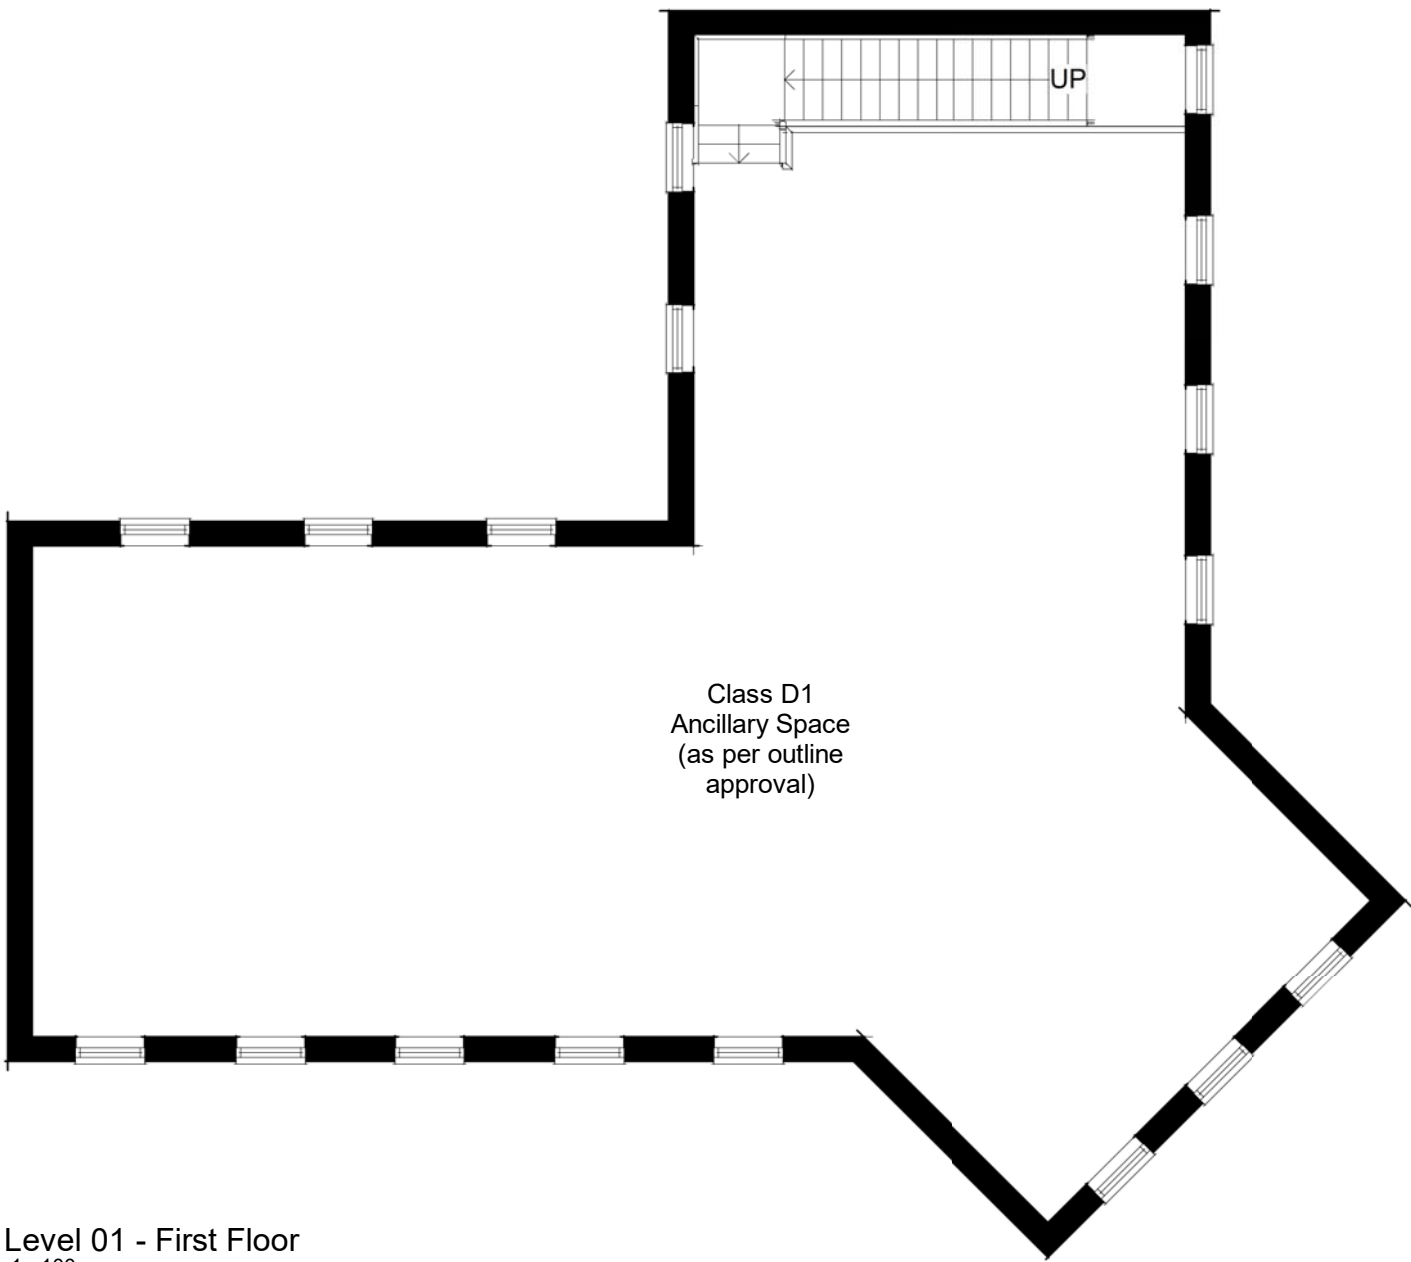

Level 01 - First Floor
1 : 100

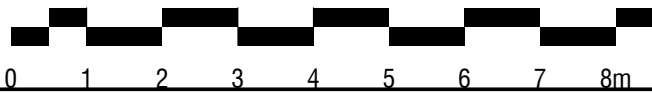

Please Note:

This drawing must not be scaled, dimensions to be checked on site and any discrepancies are to be highlighted to the Architect prior to construction.

Topographical / Ordnance Survey information shown has been prepared by a third party, HGP accept no responsibility for accuracy or completeness of the survey.

This drawing is to be read in conjunction with all other project drawings, construction notes and / or project specifications including those by other project consultants and specialists. All discrepancies should be reported immediately.

Design subject to detail development / approval. Measurements and accommodation schedules subject to amendments following coordinated input by others. Costings cannot be finalised until approval /confirmation by relevant authorities and Client.

Area Schedule			
Name	Level	Area	
Class D1	Level 00-Ground Floor	155 m²	
Class D1 Ancillary	Level 01 - First Floor	146 m²	
		301 m²	

Brick to be Stretcher bond of a sympathetic colour to local buildings, with painted brick on ground floor frontage

Rev.	Description	DATE	DB	CB
C	Amended as per client comments	23.05.22	DY	HJE
B	Notes added	11.03.22	DY	HJE
A	Design amended	22.02.22	DY	HJE

Date	Feb '22
Drawn By/Checked By	DY / HJE
Scale	1 : 100@ A2
Revision	C
Project	Land at Climping
Title	Class D1 Building - Proposed Floorplans
Dwg #	20.050.34
Status	Planning



Furzehall Farm, Wickham Road
Fareham, Hampshire
PO16 7JH

01529 283 225
email@hgp-architects.co.uk
www.hgp-architects.co.uk

HGP Architects Ltd. Copyright
Reserved



Unit 1, Station Industrial Park
Duncan Road, Park Gate,
Hampshire, SO31 1BX

info@foremanhomes.co.uk