



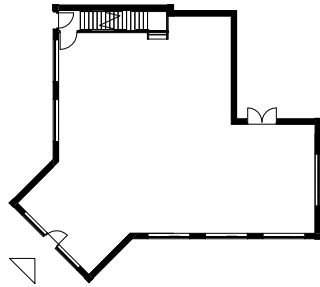


Front Corner Elevation
1 : 100

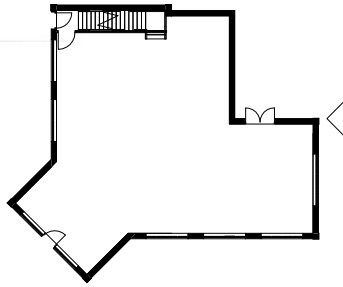



Side Elevation A
1 : 100



Rear Corner Elevation
1 : 100

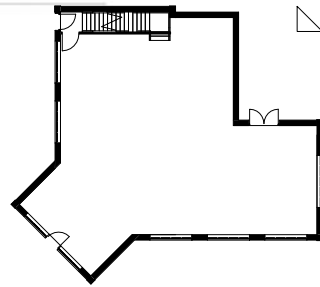

Side Elevation B
1 : 100

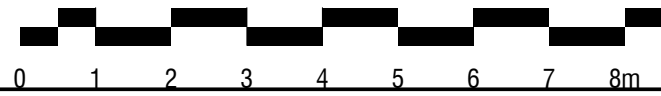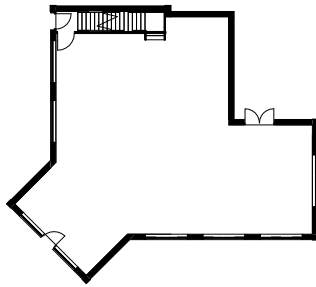

Please Note:

This drawing must not be scaled, dimensions to be checked on site and any discrepancies are to be highlighted to the Architect prior to construction.

Topographical / Ordnance Survey information shown has been prepared by a third party, HGP accept no responsibility for accuracy or completeness of the survey.

This drawing is to be read in conjunction with all other project drawings, construction notes and / or project specifications including those by other project consultants and specialists. All discrepancies should be reported immediately.

Design subject to detail development / approval. Measurements and accommodation schedules subject to amendments following coordinated input by others. Costings cannot be finalised until approval / confirmation by relevant authorities and Client.

Legend

Area Schedule		
Name	Level	Area
Class A1	Level 00-Ground Floor	181 m ²
Class A1 Ancillary	Level 01 - First Floor	146 m ²
		327 m ²

Brick to be Stretcher bond of a sympathetic colour to local buildings

E	Amended to clients comments	07.06.22	HE	HJE
D	Amended to client comments	19.05.22	DY	HJE
C	Amended to client comments	21.03.22	DY	HJE
B	Notes added	11.03.22	DY	HJE
A	Design amended	22.02.22	DY	HJE
Rev.	Description	DATE	DB	CB

Date Feb '22
Drawn By/Checked By DY/ HJE
Scale As indicated@ A2
Revision E
Project Land at Climping
Title Class A1 Building - Proposed Elevations
Dwg # 20.050.37
Status Planning

Furzehall Farm, Wickham Road
Fareham, Hampshire
PO16 7JH
01529 283 225
email@hgp-architects.co.uk
www.hgp-architects.co.uk
HGP Architects Ltd. Copyright Reserved

Unit 1, Station Industrial Park
Duncan Road, Park Gate,
Hampshire, SO31 1BX
info@foremanhomes.co.uk