
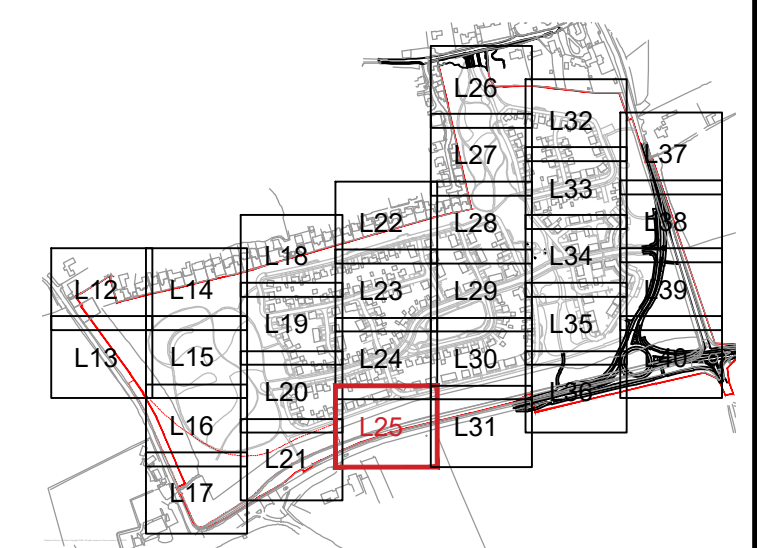


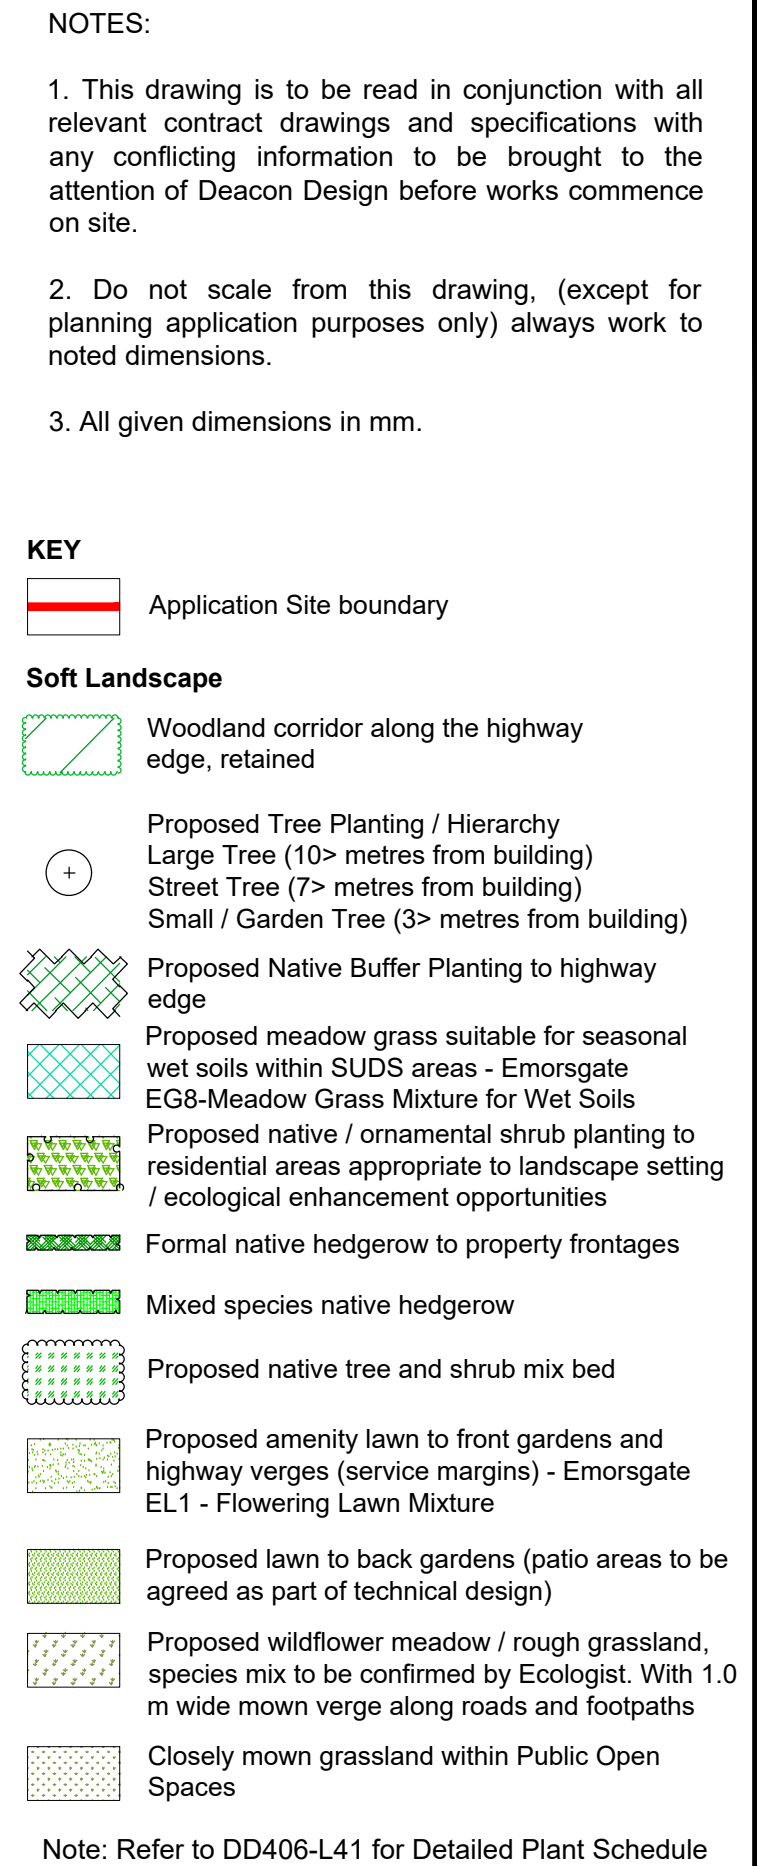

FINAL

09.06.23	OD	Amended Site Layout	C	PD
21.02.23	SL	Amended Layout	B	PD
28.04.22	SL	Revised Key	A	PD
DATE	DRAWN	DESCRIPTION OF REVISION	REVISION LETTER	CHECKED BY

DRAWING STATUS

FOR PLANNING



DEACON DESIGN
Landscape Architecture | Masterplanning | Urban Design
12a The Square, Wickham, Hampshire PO17 5JQ
www.deacondesign.co.uk | info@deacondesign.co.uk
Copyright Deacon Design Ltd

PROJECT TITLE :
Land West of Church Lane,
Climping, West Sussex

PROJECT NUMBER :	PLOT DATE :
DD406	21.04.22

DRAWING SCALE : 1:200

PAPER SIZE : A1

APPROVED BY : PD

DRAWN BY : SL

DRAWING TITLE :
Detailed Planting Plan
14 of 30

DRAWING NUMBER : L25

REVISION LETTER : C

DRAWING FILE LOCATION :
Z:\Dropbox (Deacon Design Ltd)\03 PROJECTS 400+1\DD406_Land West Of Church Lane,
Climping\04-Drawings\Autocad\L-Landscape Dwgs\DD406L22-31_Planting Plans.dwg