


1 : 200



1 : 200



1 : 500

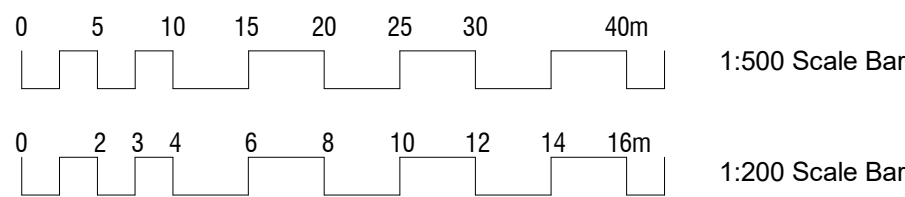

Design subject to detail development / approval. Measurements and accommodation schedules subject to amendments following coordinated input by others. Costings cannot be finalised until approval /confirmation by relevant authorities and Client.



G	Key plan updated to reflect amended LAP position	01.09.23	VP	DY
F	Updated to reflect drainage and landscape amendments	13.06.23	VP	HJE
E	Coordinated with new layout	13.01.23	VP	HJE
Rev.	Description	DATE	DB	CB

PROJECT Land at Climping	JOB NO. 20.050
SCALE As indicated@ A1	DATE Apr '22
DRAWN BY/CHECKED BY VP /HJE	REVISION G
DWG# _88	STATUS PLANNING

01329 283 225
email@hgp-architects.co.uk
hgp-architects.co.uk