



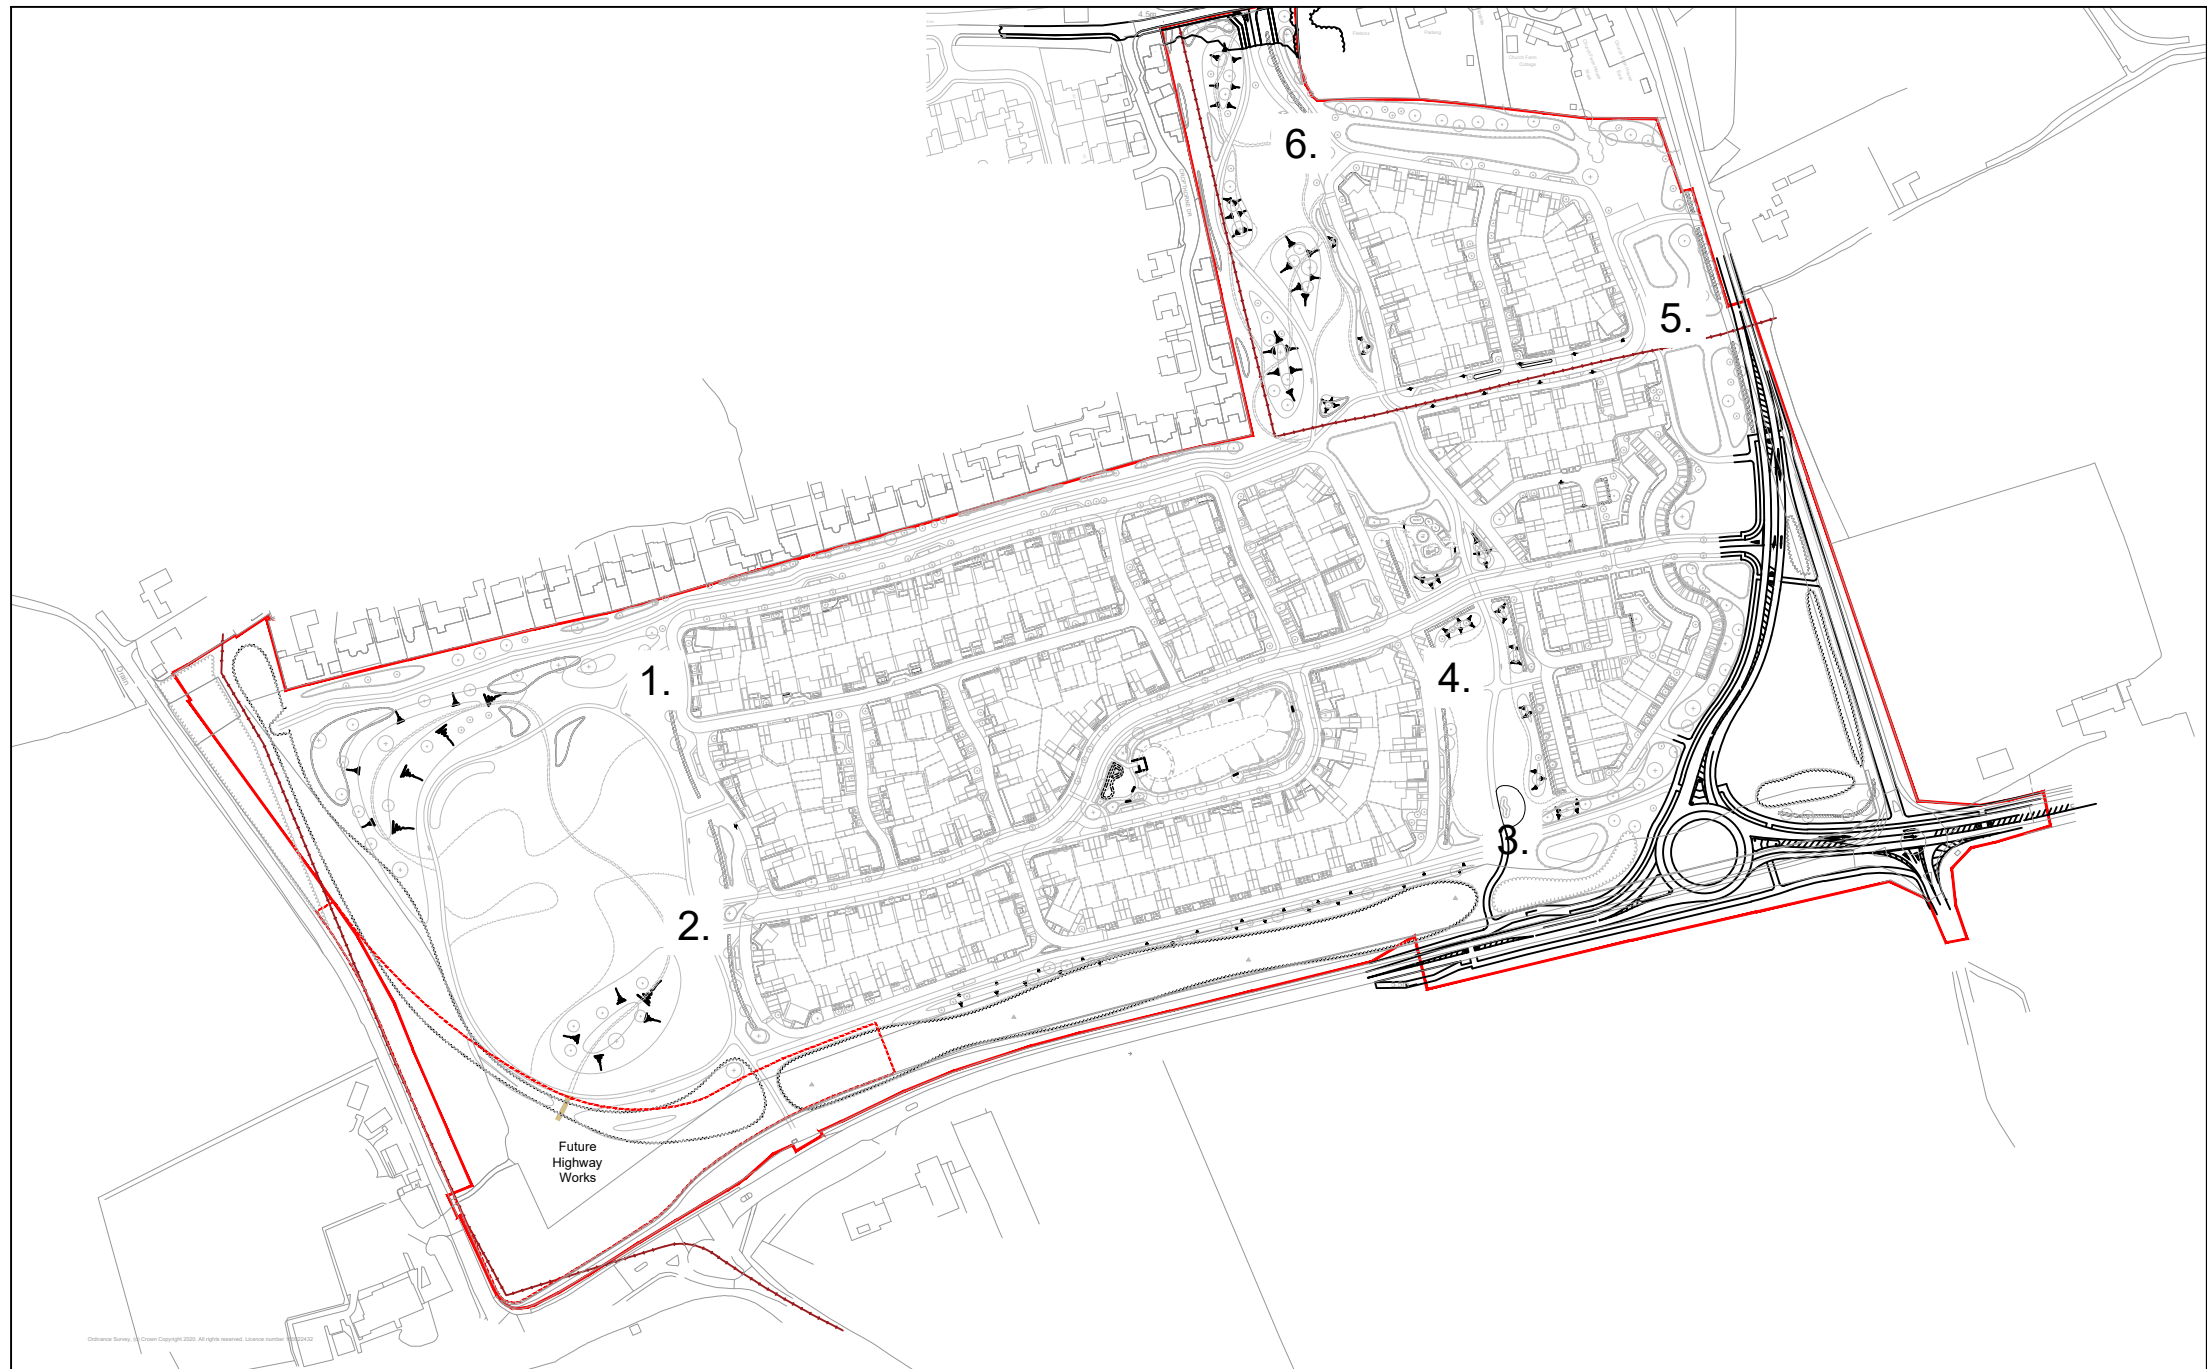


01 LAP Play Equipment Trail Location Plan
L10 NTS @ A1

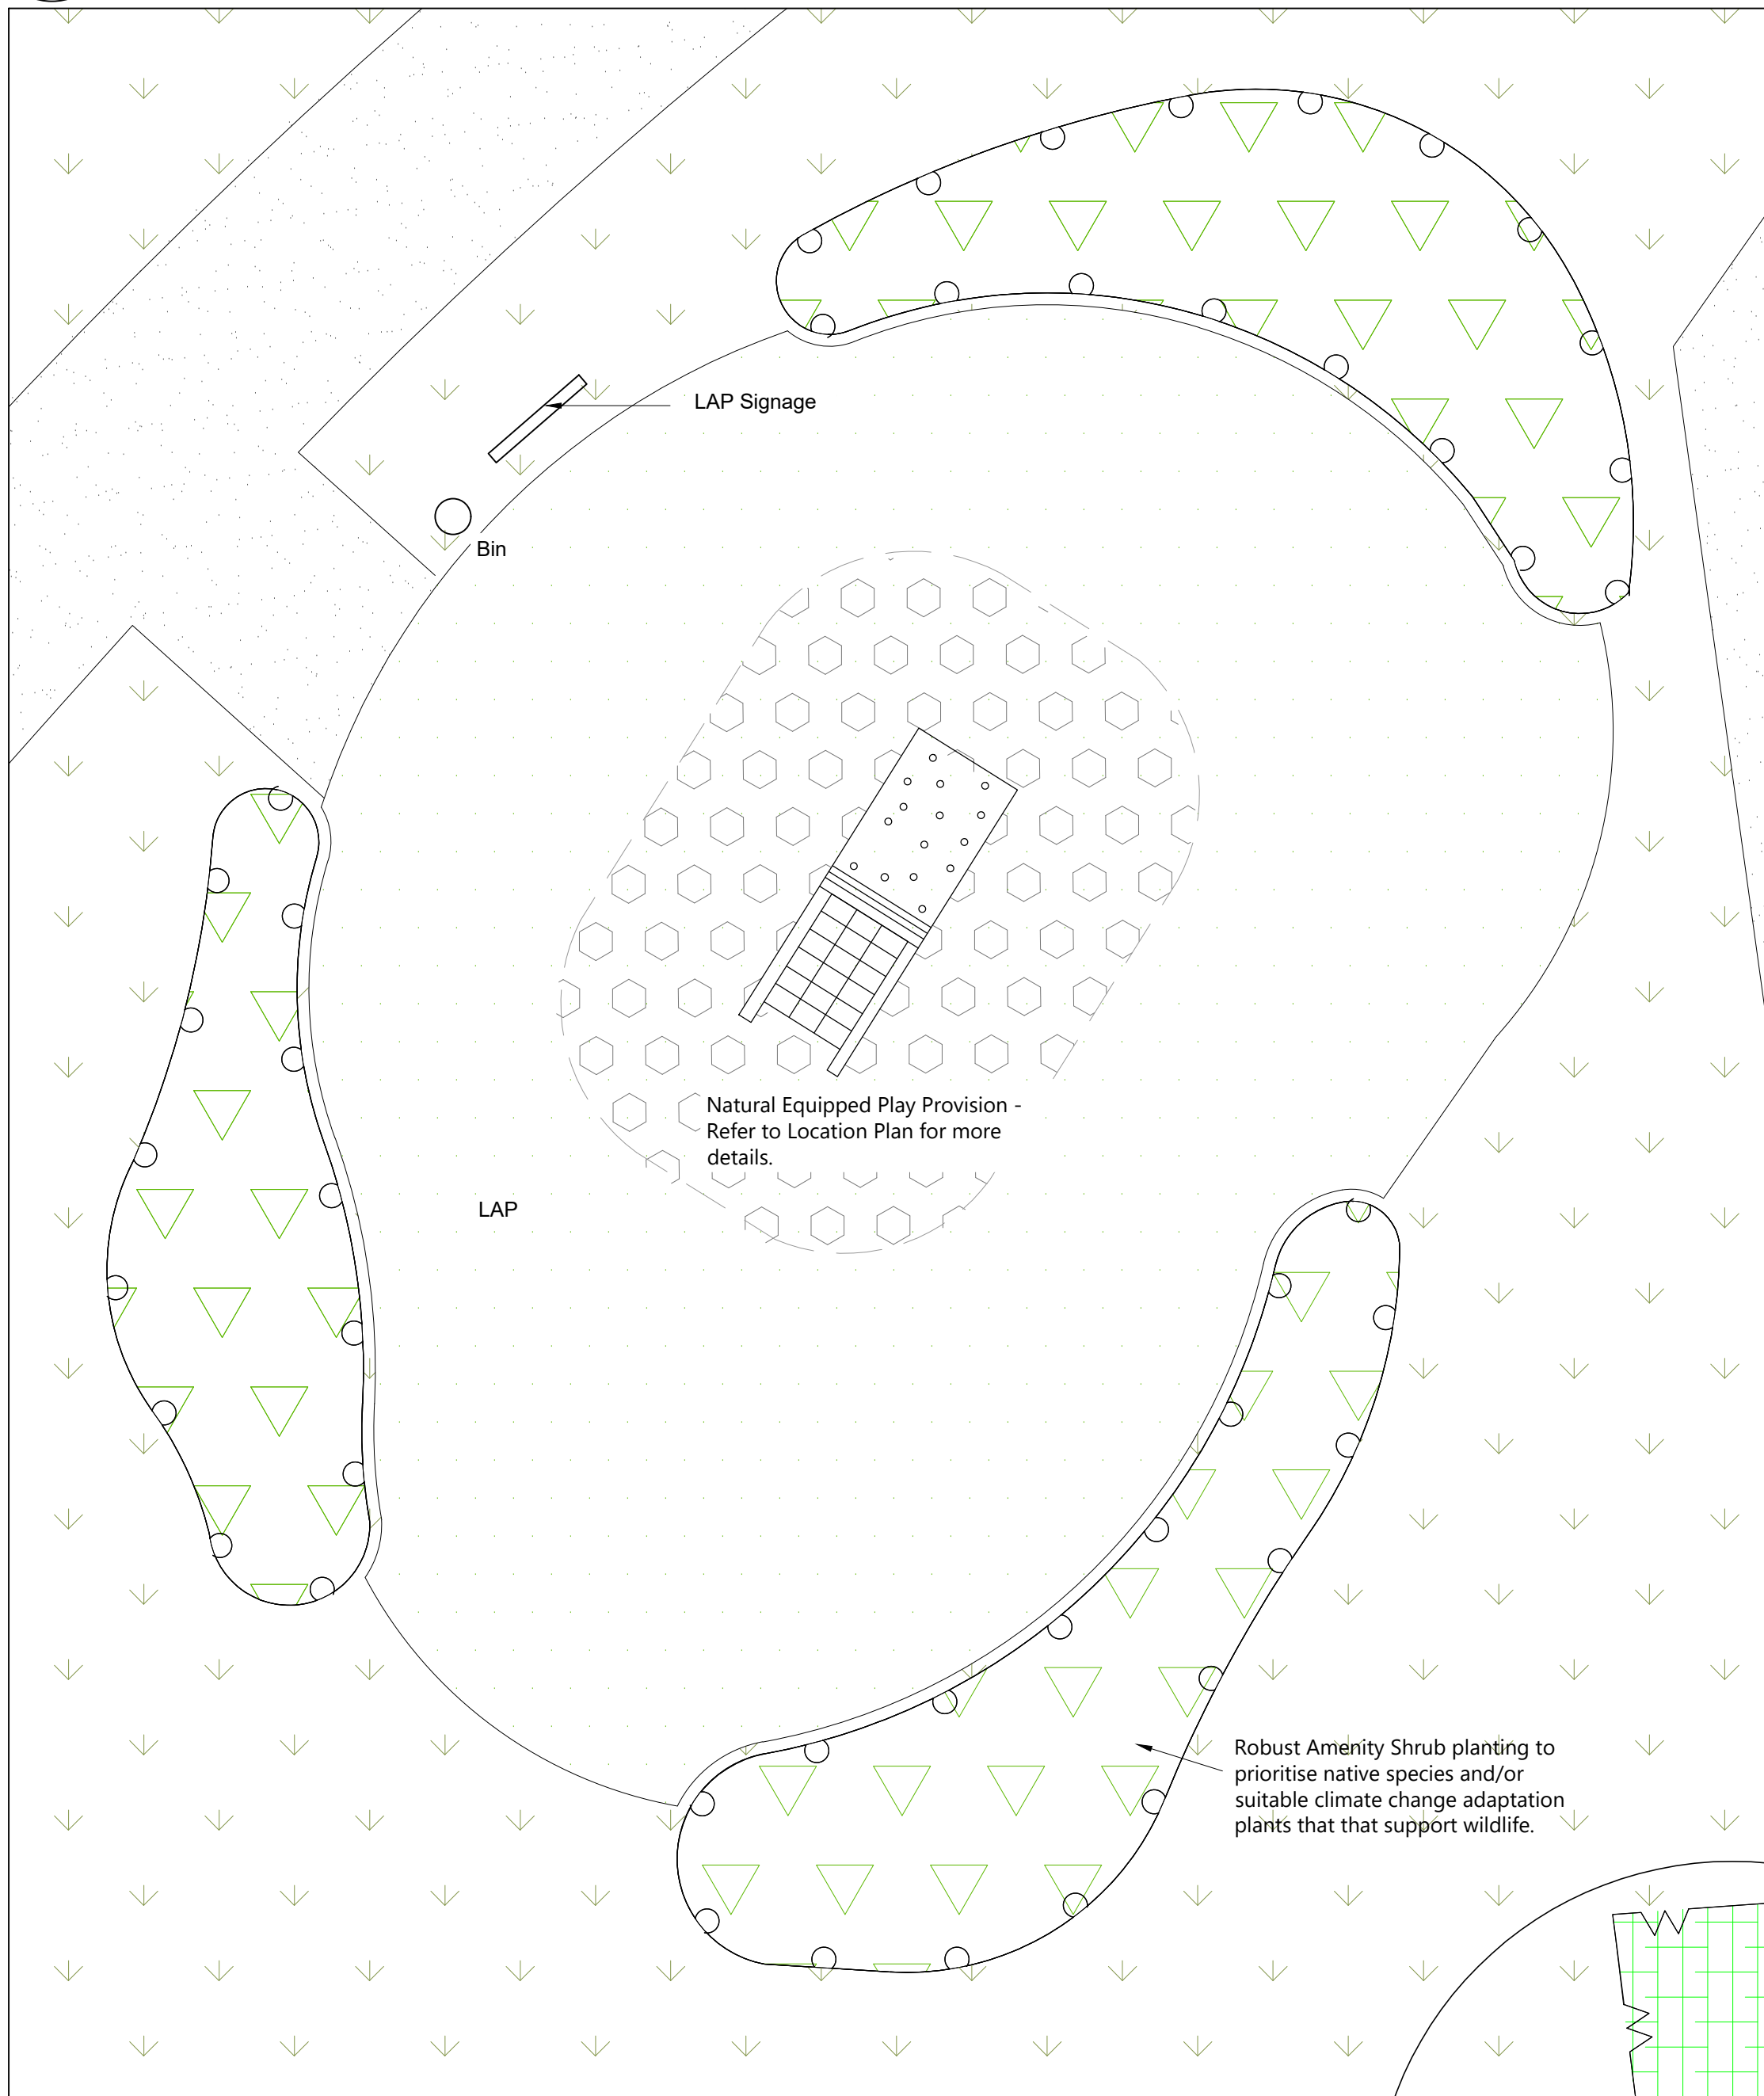


02 Typical LAP Play Area
L10 1:50 @ A1


Natural Equipped Play Provision Details - Refer to Location Plan for locations.

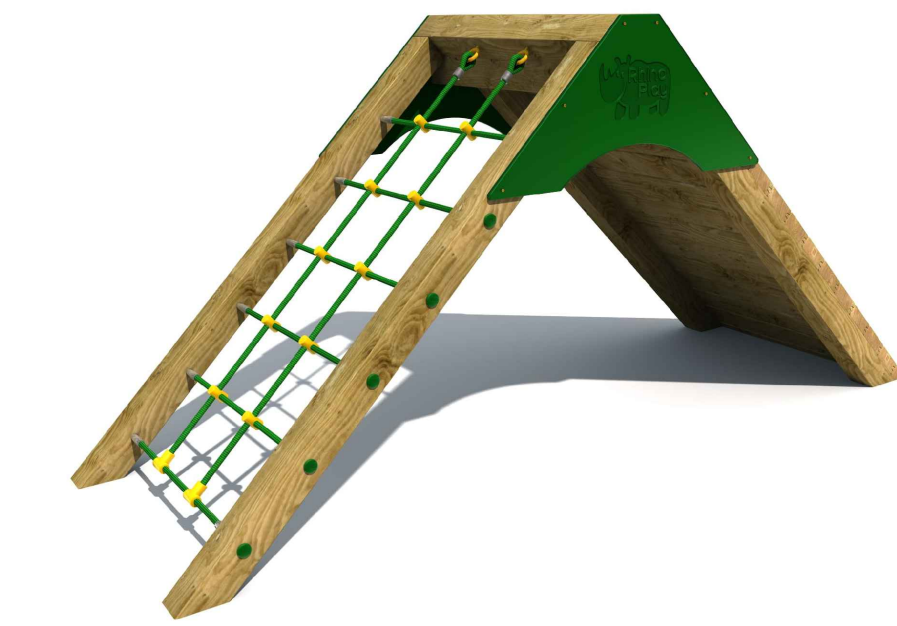

1 - Ramp & Net

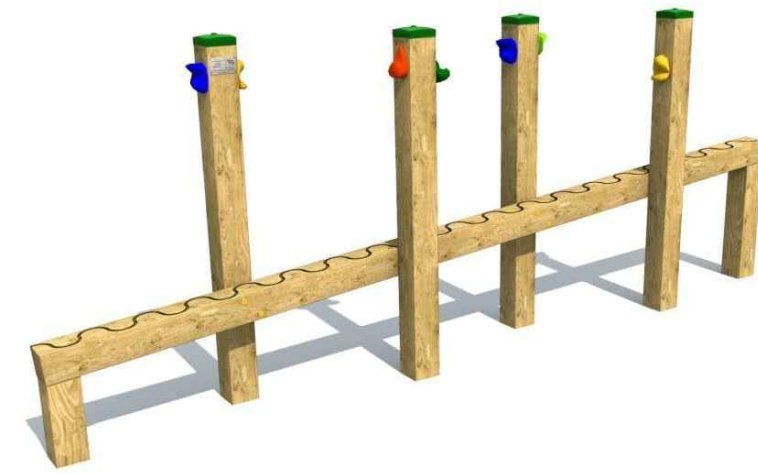


2 - Incline Weaver

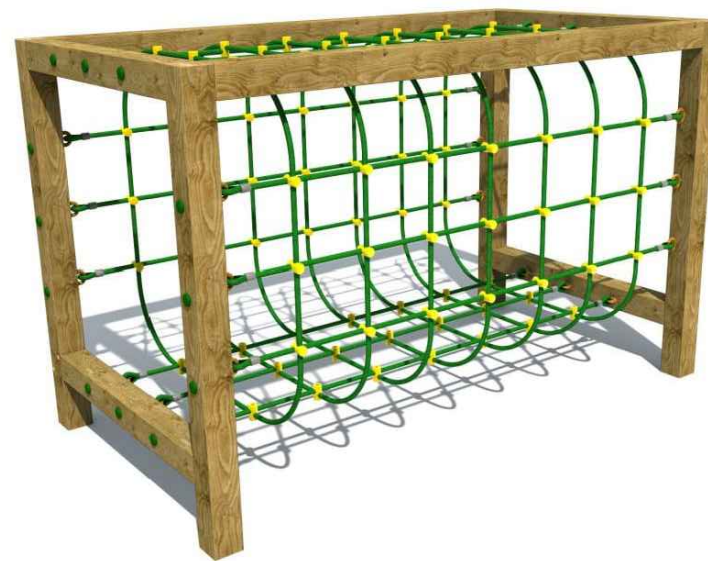


3 - Tunnel Net



4 - Clatter Bridge

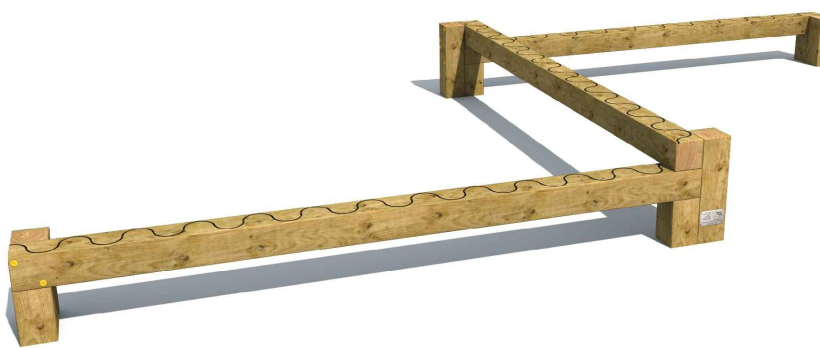

5 - Triple Balance Beam

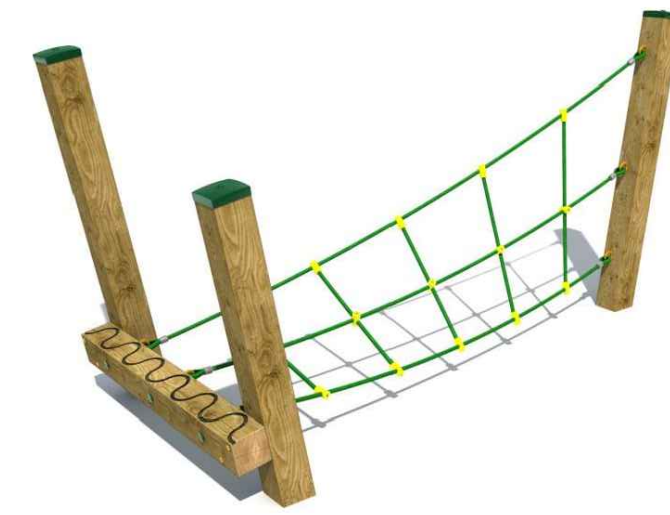

6 - Web Walk

Supporting Landscape Character Image



Grass mat play surface



Meadow areas to playground edges



Marshall's Festival Litter Bin

Note:

Safety surfacing and play equipment to be in accordance with latest BSEN1176 & 77 recommendations. Trim Trail equipment supplied by Rhinoplay or similar and approved.

www.rhinoplay.co.uk/
info@rhinoplay.co.uk

Rhino Play SW
Unit 21 Bulleigh,
Barton Farm,
Ipplepen, TQ12 5UA
Tel: 01803 873711


Indicative Plant List for LAPs



Ceanothus 'Skylark'



Hebe rakaiensis

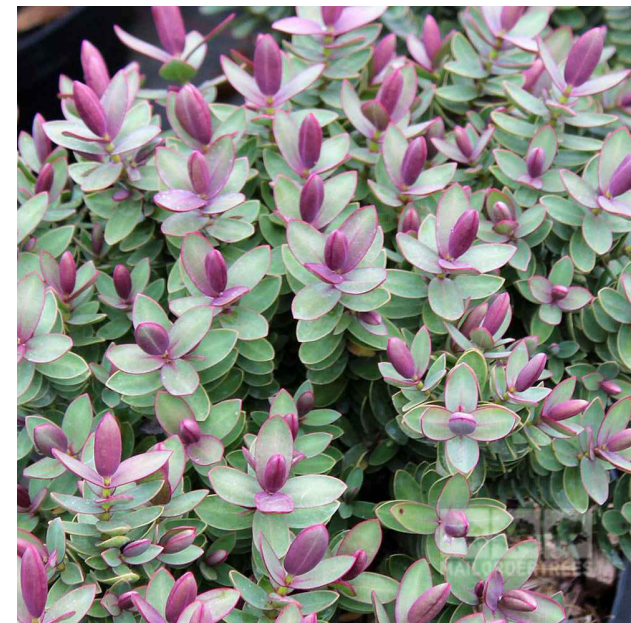

Hebe Red Edge



Festuca 'amethystina' festuca



Luzula nivea snowy woodrush



Liriope muscari




Euphorbia amygdaloides var. robbiae



Hebe 'Youngii'

0 1 2 3 4 5m
1:50

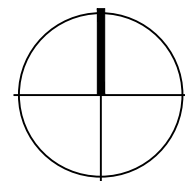

NOTES:

1. This drawing is to be read in conjunction with all relevant contract drawings and specifications with any conflicting information to be brought to the attention of Deacon Design before works commence on site.
2. Do not scale from this drawing, (except for planning application purposes only) always work to noted dimensions.
3. All given dimensions in mm.

KEY

Application Site boundary

Soft Landscape

- Proposed Tree Planting / Hierarchy
 - Large Tree (10+ metres from building)
 - Street Tree (7+ metres from building)
 - Small / Garden Tree (3+ metres from building)
- Proposed native / ornamental shrub planting to residential areas appropriate to landscape setting / ecological enhancement opportunities
- Proposed closely mown amenity grassland - Emorsgate EG22 - Strong Lawn Grass Mixture
- Proposed wildflower meadow / rough grassland, species mix to be confirmed by Ecologist. With 1.0 m wide mown verge along roads and footpaths

Hard Landscape

- Footpaths through open space - Proprietary self-binding gravel
- Grass Matting / Safety Surface to Equipped Play Area
- Sigagone - Indicating the area of children's play and dogs are not welcome
- Litter Bin - Marshall's Festival Range = Festival Litter Bin Colour = RAL 9005 (Black)
Supplier: <https://www.marshall.co.uk> or similar

LAP (Local Area of Play) - Design Approach

Given the semi-rural nature of the site, the LAP (Local Area of Play) installations seek to create a play trail feature that is uniform across the wider site. Set amongst the wider recreational provision, the LAP's offer opportunities for younger children (toddlers / infants) to engage with the environment.

Following the play design principles published by Fields in Trust (formerly the National Playing Fields Association) the LAP design will include the following characteristics:

- It is intended primarily for children up to the age of 6, though it will be used by older children at different times of the day or evening;
- It is within 1 minute walking time of the child's home;
- It is best positioned beside a pedestrian route that is well used;
- It occupies a well-drained, reasonably flat site surfaced with grass or a hard surface;
- The recommended minimum activity zone is 100 sq m;
- A buffer zone of 5 metres minimum depth normally separates the activity zone and the forward-most part of the nearest dwelling that faces the LAP.

FINAL

31.08.23	NG	LAP relocated following LPA comments	E	NO
21.02.23	SL	Amended Layout	D	PD
25.04.22	PP	Revised Layout	C	PD
09.11.21	PP	Revised Layout	B	PD

DRAWING STATUS
FOR PLANNING

D

DEACON DESIGN
Landscape Architecture | Masterplanning | Urban Design
12a The Square, Wickham, Hampshire PO17 5JQ
Tel: 01329 557 820 Email: info@deacondesign.co.uk
Copyright Deacon Design

PROJECT TITLE:
Land West of Church Lane,
Climping, West Sussex

PROJECT NUMBER:
DD406

PLOT DATE:
01.11.21

DRAWING SCALE:
1:50

APPROVED BY:
PD

PAPER SIZE:
A1

DRAWN BY:
PP

DRAWING TITLE:
Local Area of Play Strategy Plan

DRAWING NUMBER:
L10

REVISION LETTER:
D

DRAWING FILE LOCATION:
Z:\Dropbox (Deacon Design Ltd)\03 PROJECTS 400\DD406_Land West of Church Lane, Climping\04-Drawings\Autocad\Landscape Dwg\DD406_L10_Local Area of Play Strategy Plan.dwg