
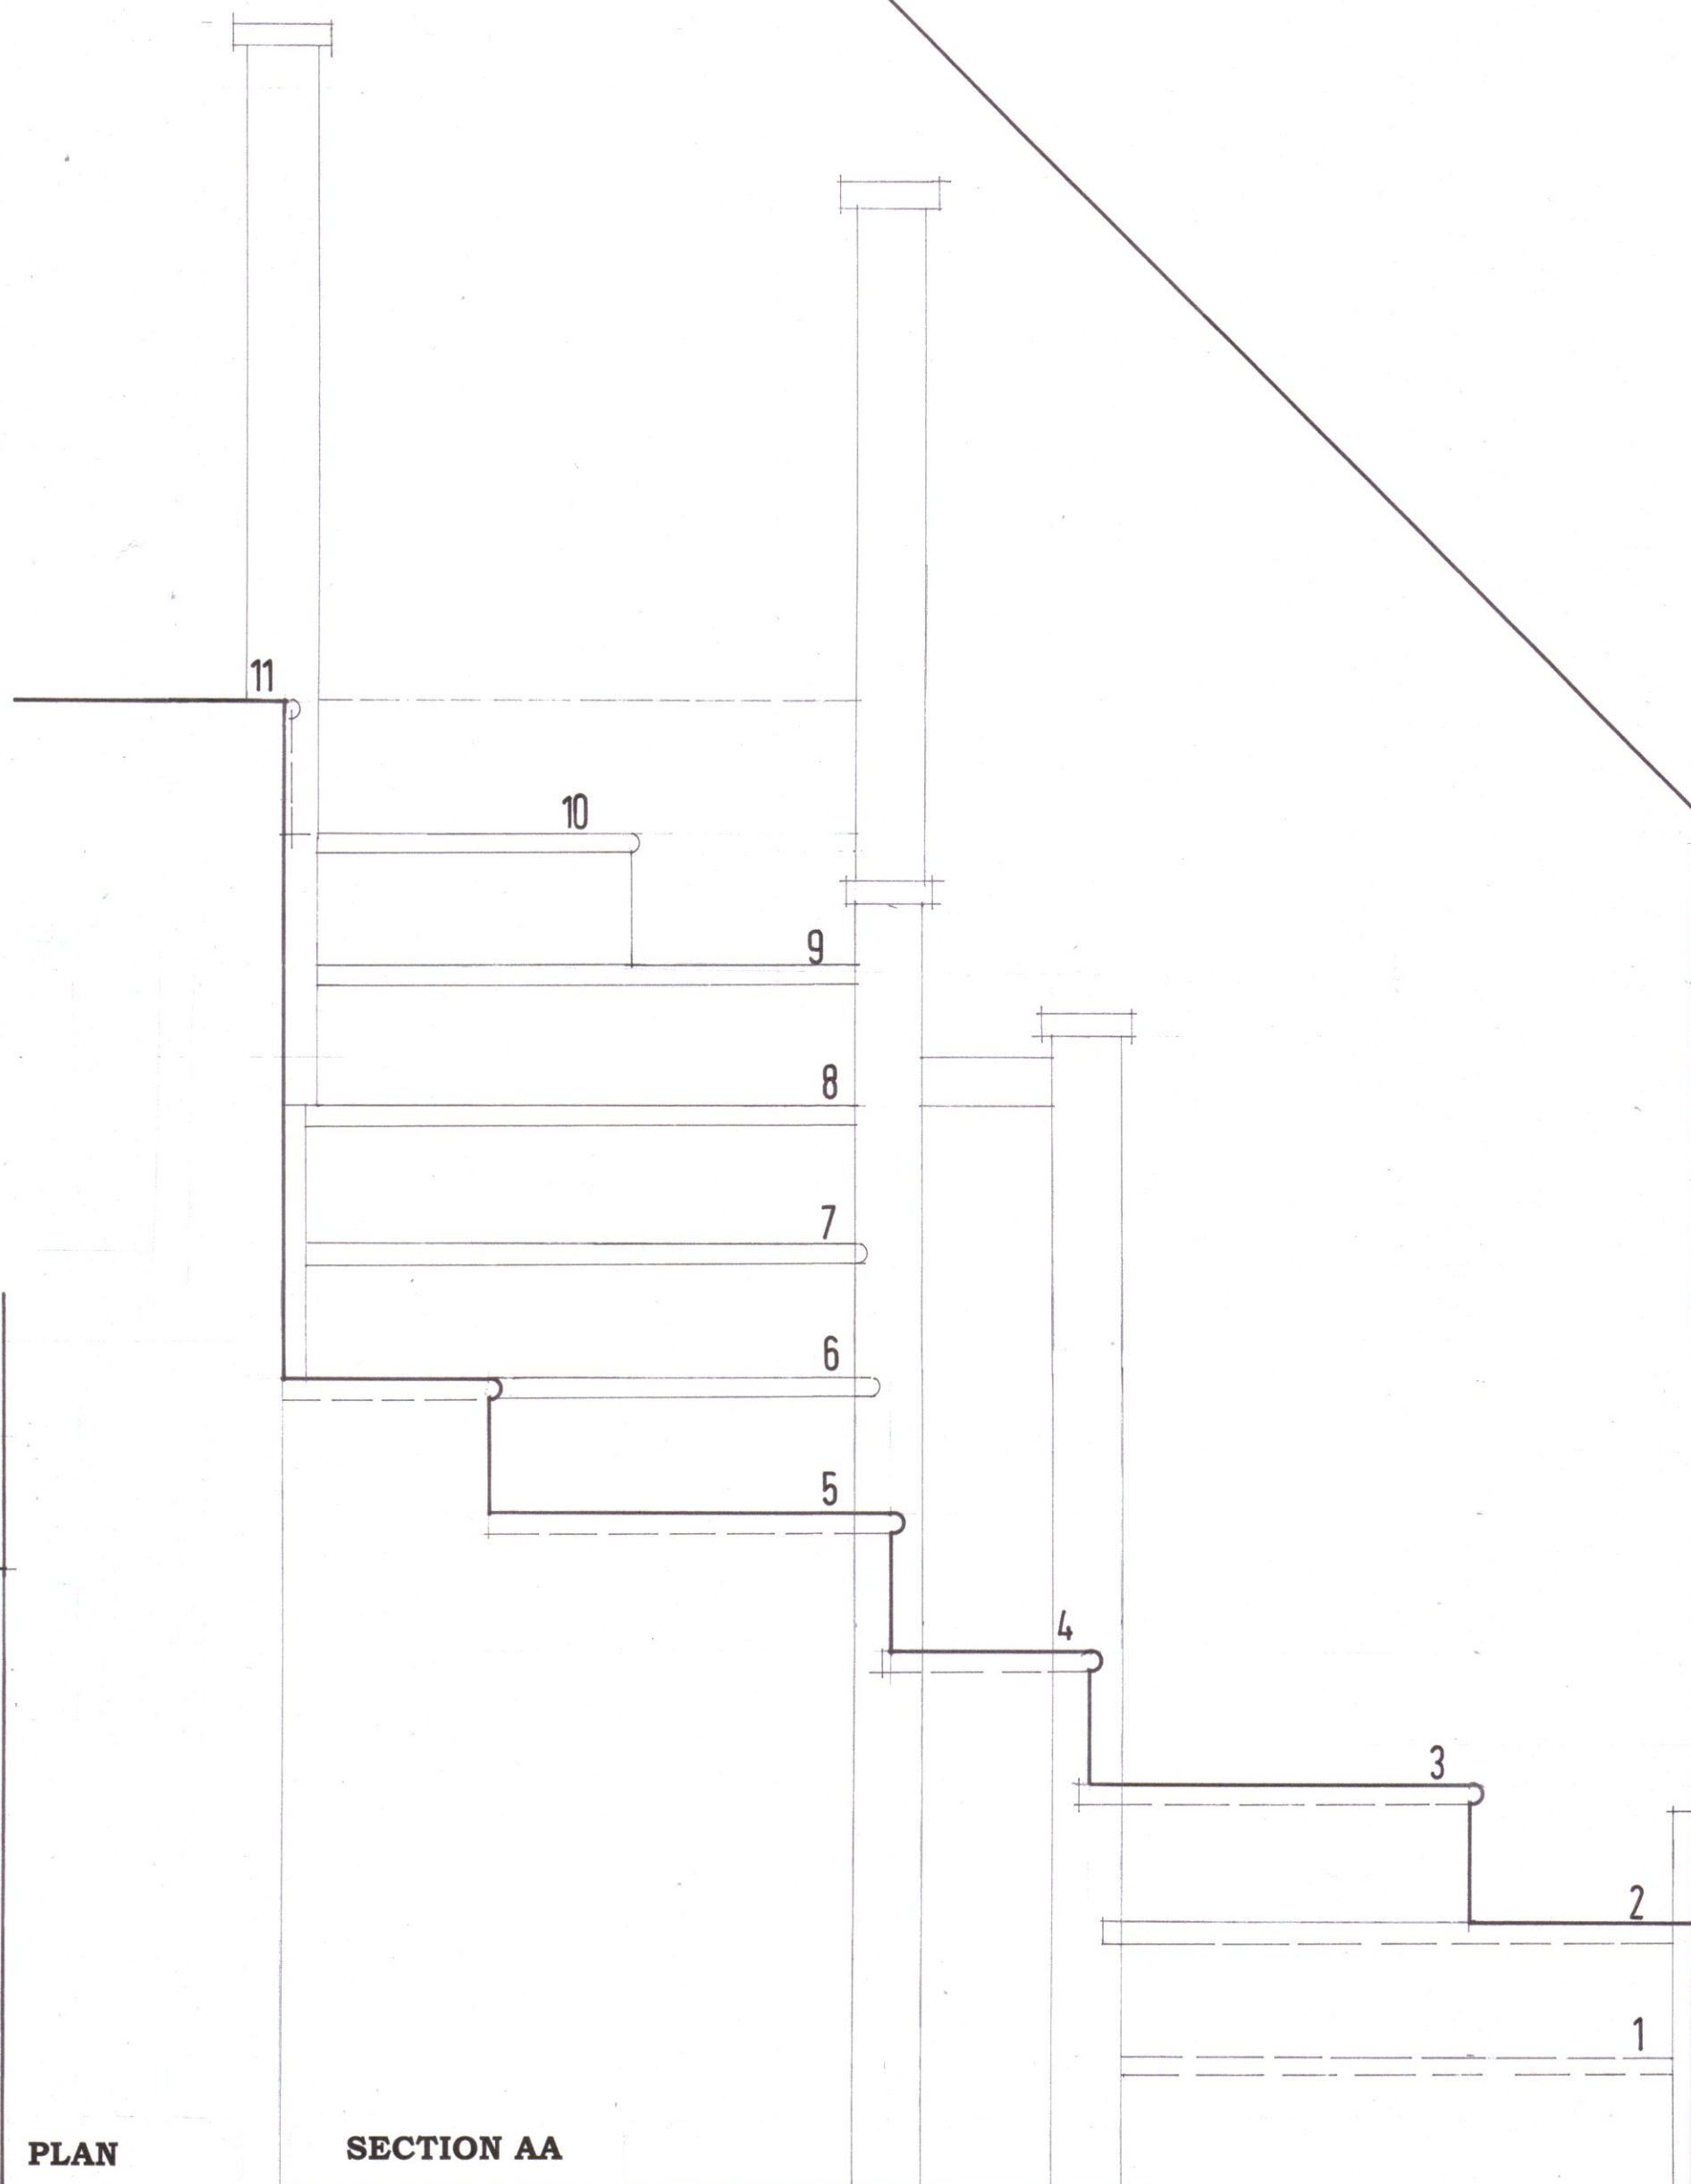
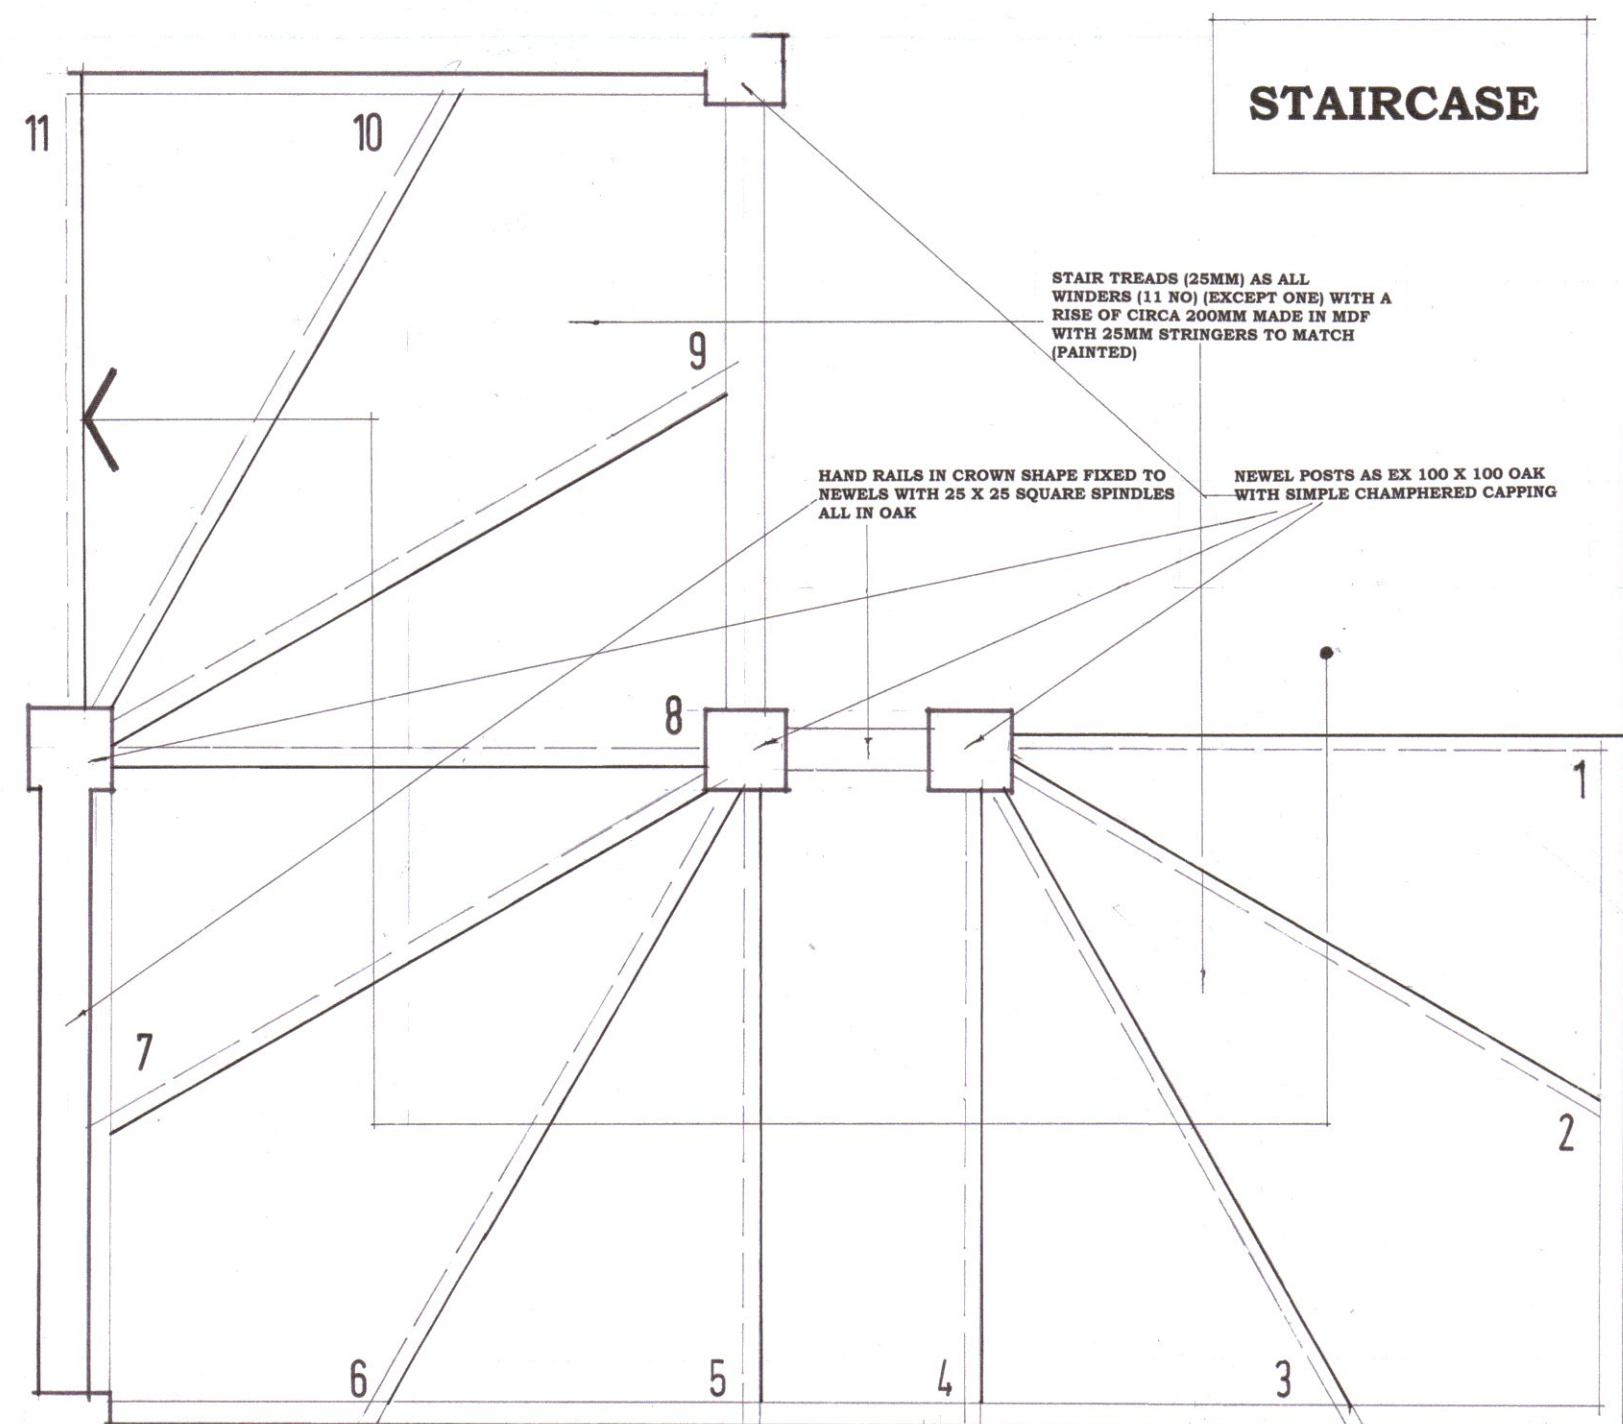


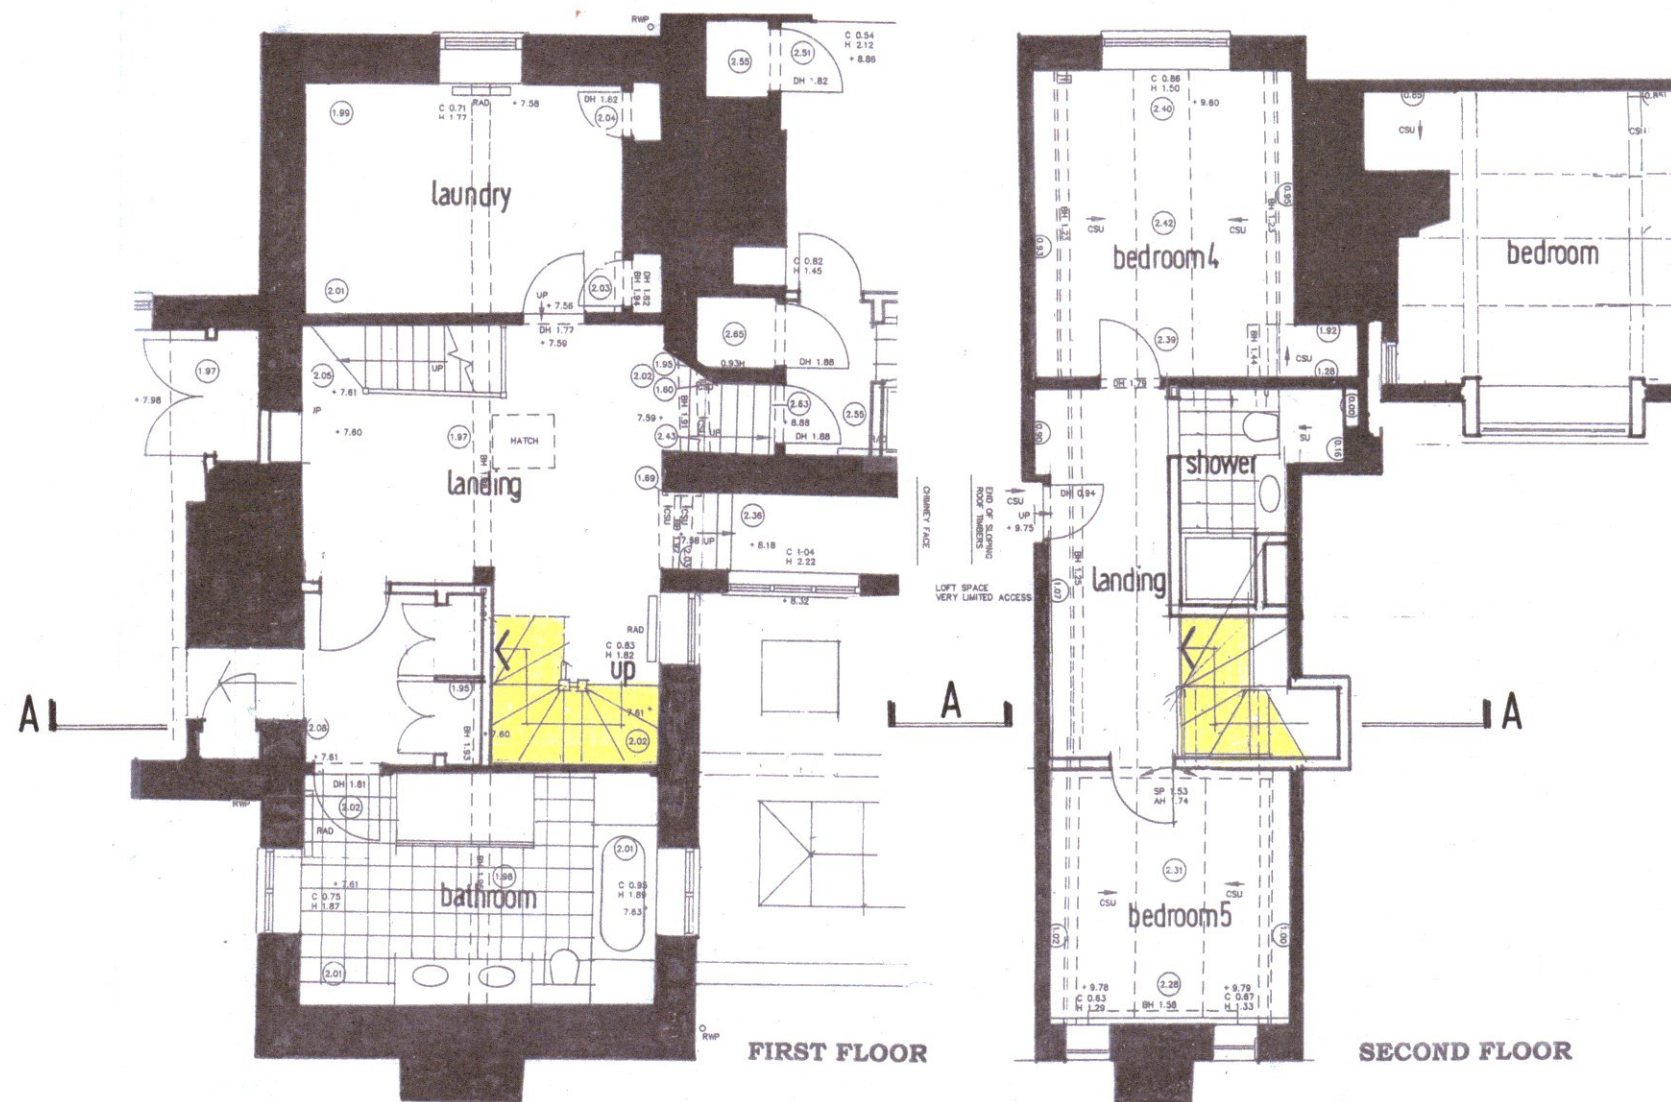

A	Date	Revisions

Client
MR AND MRS JACKSON

Job Title
**KENTS FARMHOUSE
CLIMPING
WEST SUSSEX
BN17 5QU**

Drawing Title
**1st TO 2nd FLOOR
STAIRCASE DETAILS**

Scale
1:5 @ A0/1:10 @ A2

Date
AUGUST 2021 by **MJW**

Dwg. No.
112/168/12