


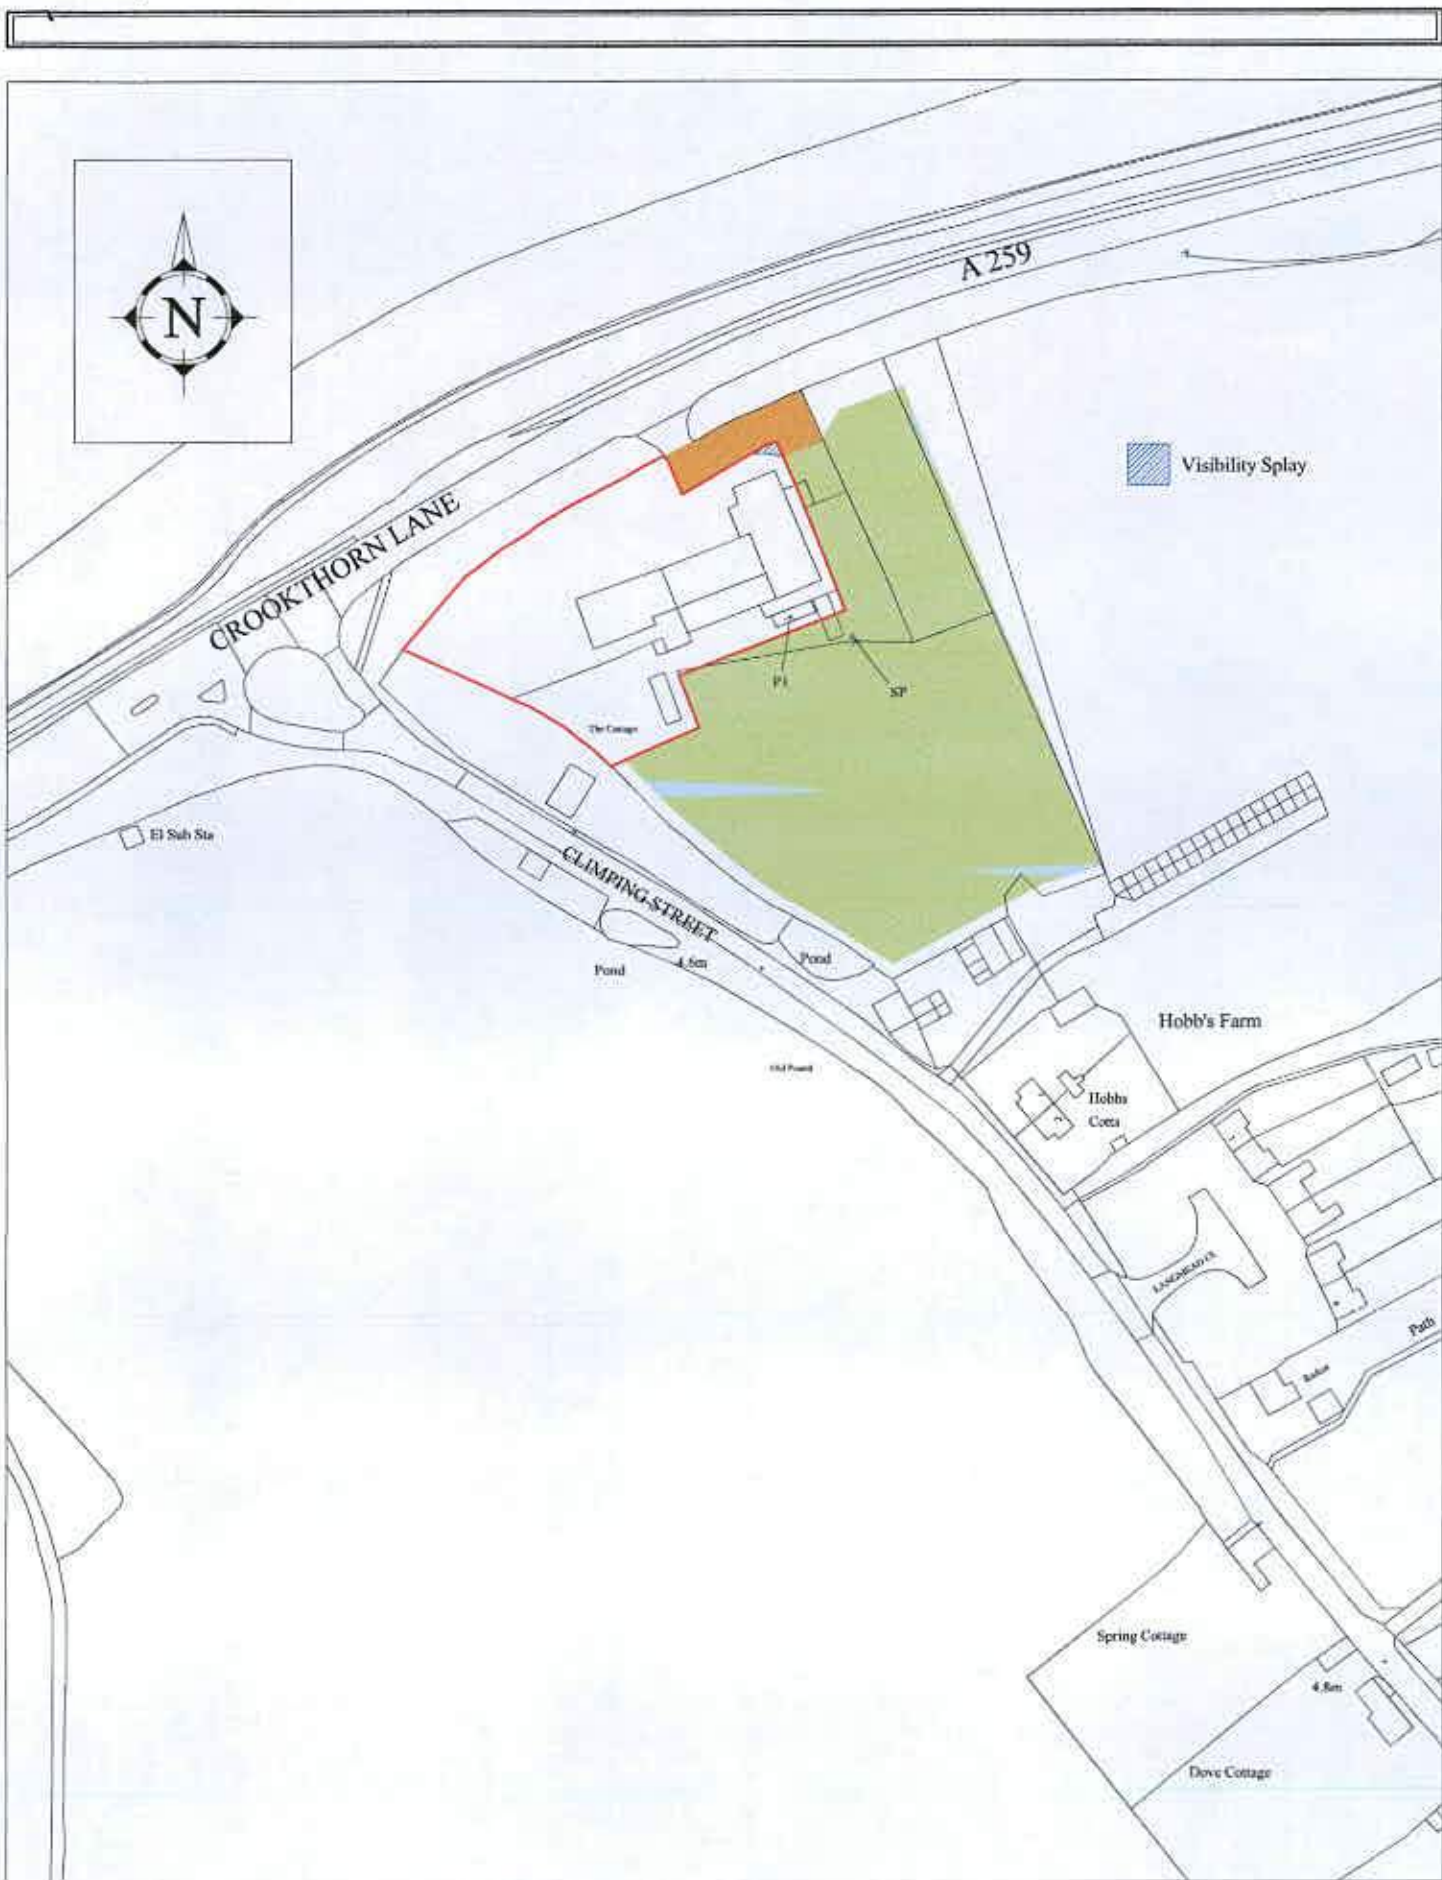

PLAN 01



Trueplan (UK) Ltd
Mount Pleasant House
2-4 Lonsdale Gardens
Tunbridge Wells
Kent TN11 1HJ

Baird's Farm Shop, Climping,
Littlehampton, West Sussex, BN17

Scale 1:1250 @A3
Drawing no: 32221
Drawn on: 13/03/2017
Revision 05