


BAIRD'S FARM SHOP
CLIPPING

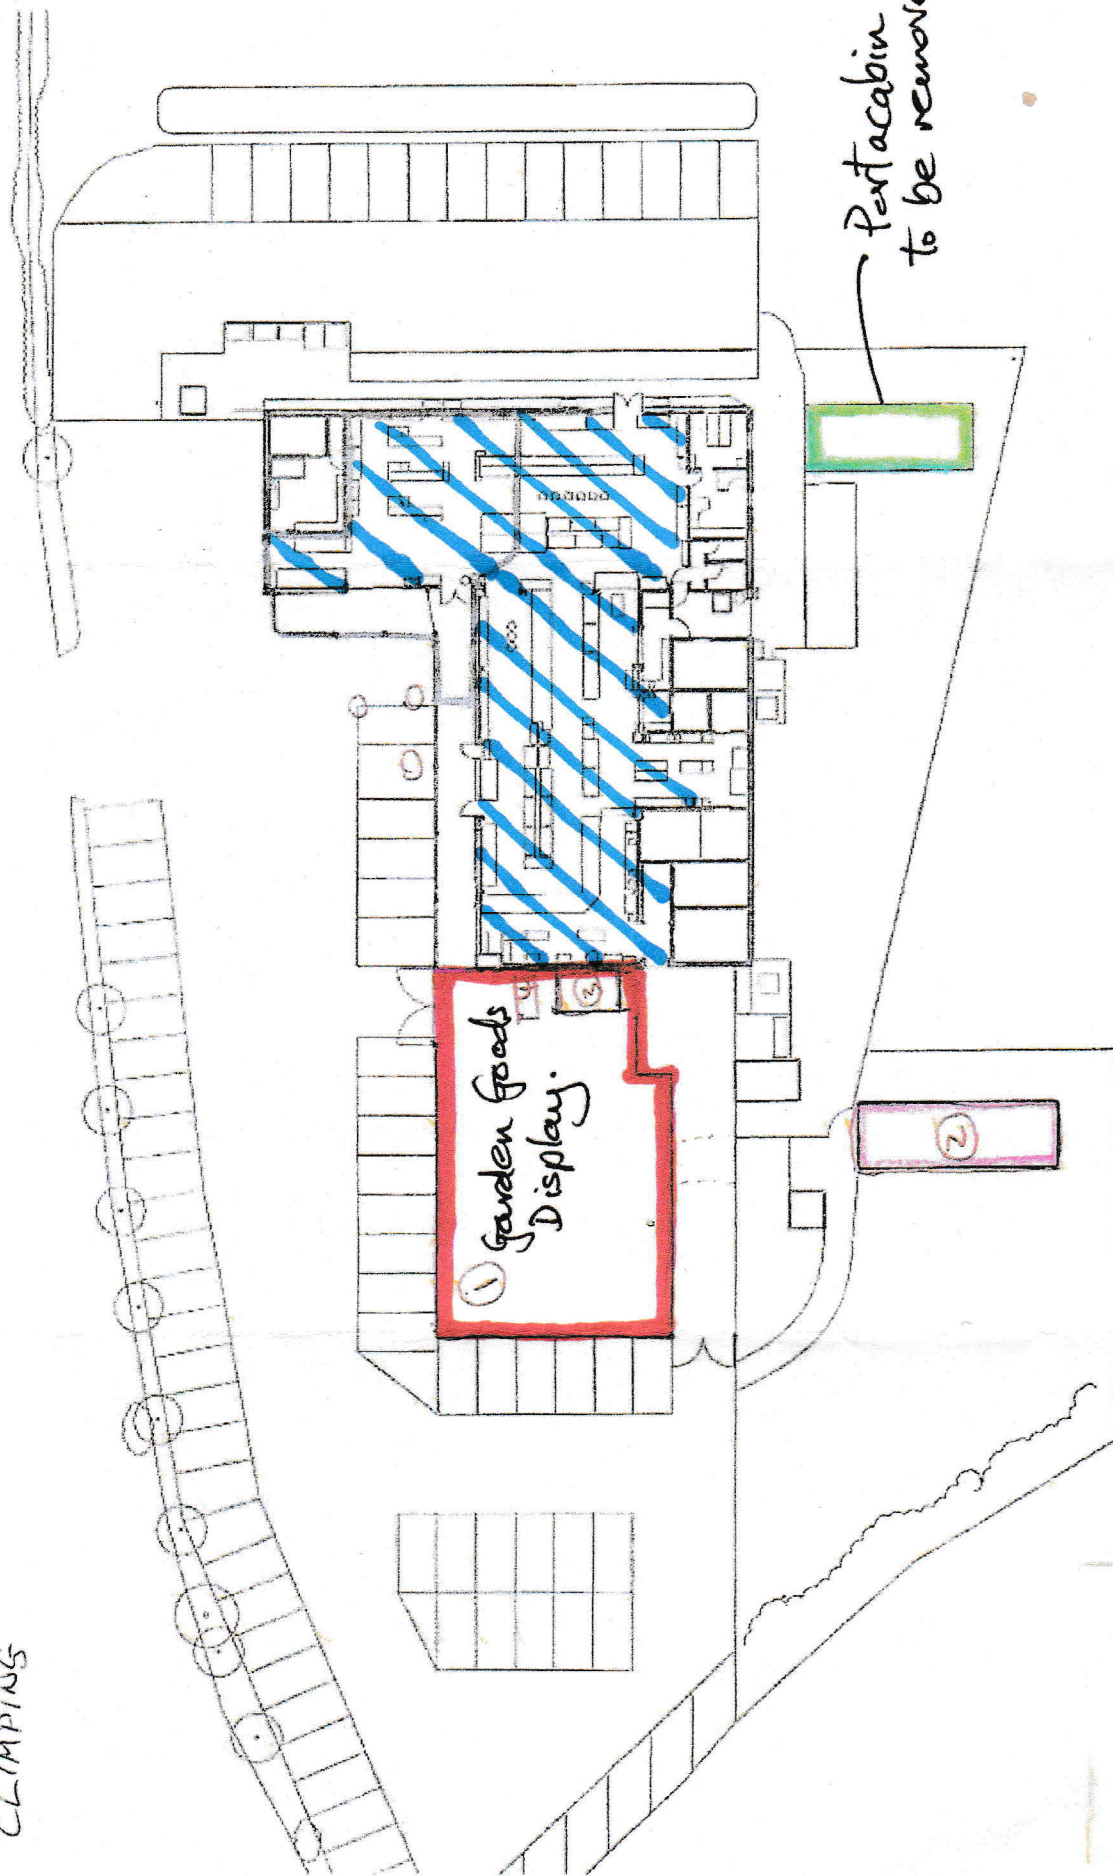

PLAN 2

EXISTING

1:200@A2