


Notes:

THIS DRAWING IS THE COPYRIGHT OF THE SOUTHERN CO-OPERATIVE LIMITED AND MAY NOT BE COPIED, ALTERED OR REPRODUCED IN ANY FORM, OR PASSED TO A THIRD PARTY WITHOUT THE WRITTEN CONSENT OF THE SOUTHERN CO-OPERATIVE LIMITED.


DIMENSIONS SHOULD BE CHECKED AND VERIFIED ON SITE AND ANY DISCREPANCIES SHOULD BE REPORTED TO THE DESIGNER.

DO NOT SCALE FROM THIS DRAWING, EXCEPT FOR PLANNING PURPOSES. USE FIGURED DIMENSIONS ONLY.

IF IN DOUBT ASK FOR CONFIRMATION.

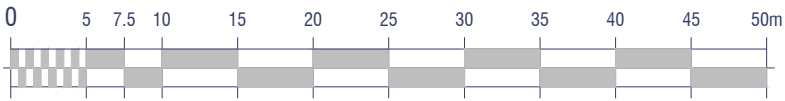

SECTION LINE THROUGH SITE

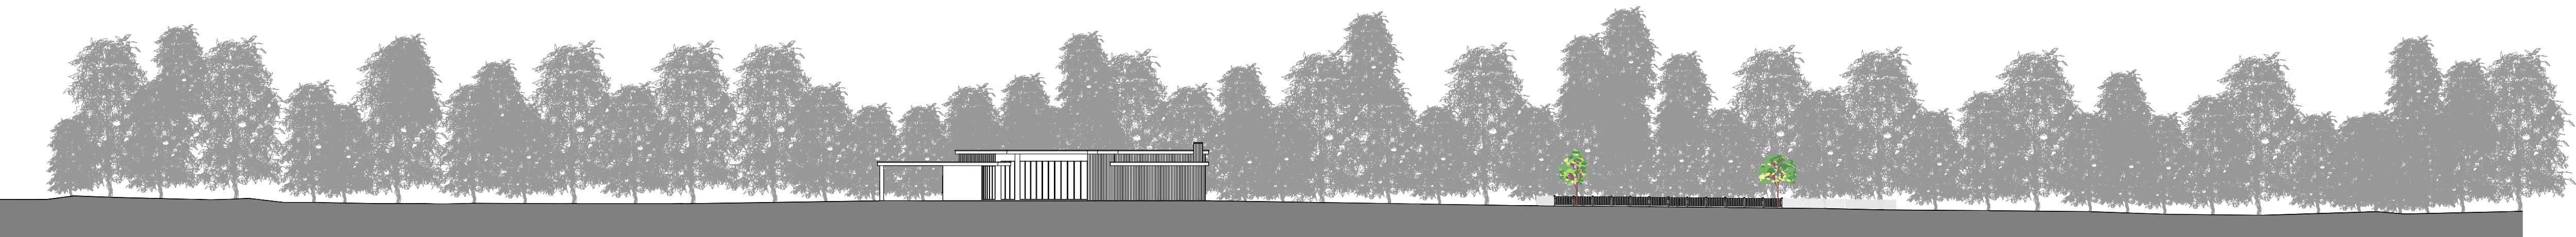

SECTION THROUGH SITE WITH BUILDING SLAB @4.64mtr AOD

1ST	FIRST ISSUE	ML	17/01/19
REV	DESCRIPTION	BY	DATE
STATUS:		PLANNING	



CLIENT:	SOUTHERN CO-OP END OF LIFE SERVICES
DESIGNER:	SOUTHERN CO-OPERATIVE 1000 LAKESIDE, WESTERN ROAD PORTSMOUTH, HAMPSHIRE PO6 3PE

SITE:				GREVATTS LANE WEST SUSSEX. BN17 5RX			
TITLE:				CLIMPING CREMATORIUM SECTION THROUGH SITE			
SCALE AT A0:		DATE:		DRAWN:		CHECKED:	
1:500		04-12-2018		ML			
DRAWING NO:				REVISION:			
SC-CLMPG-V1-XX-DR-K-0507				1ST			