


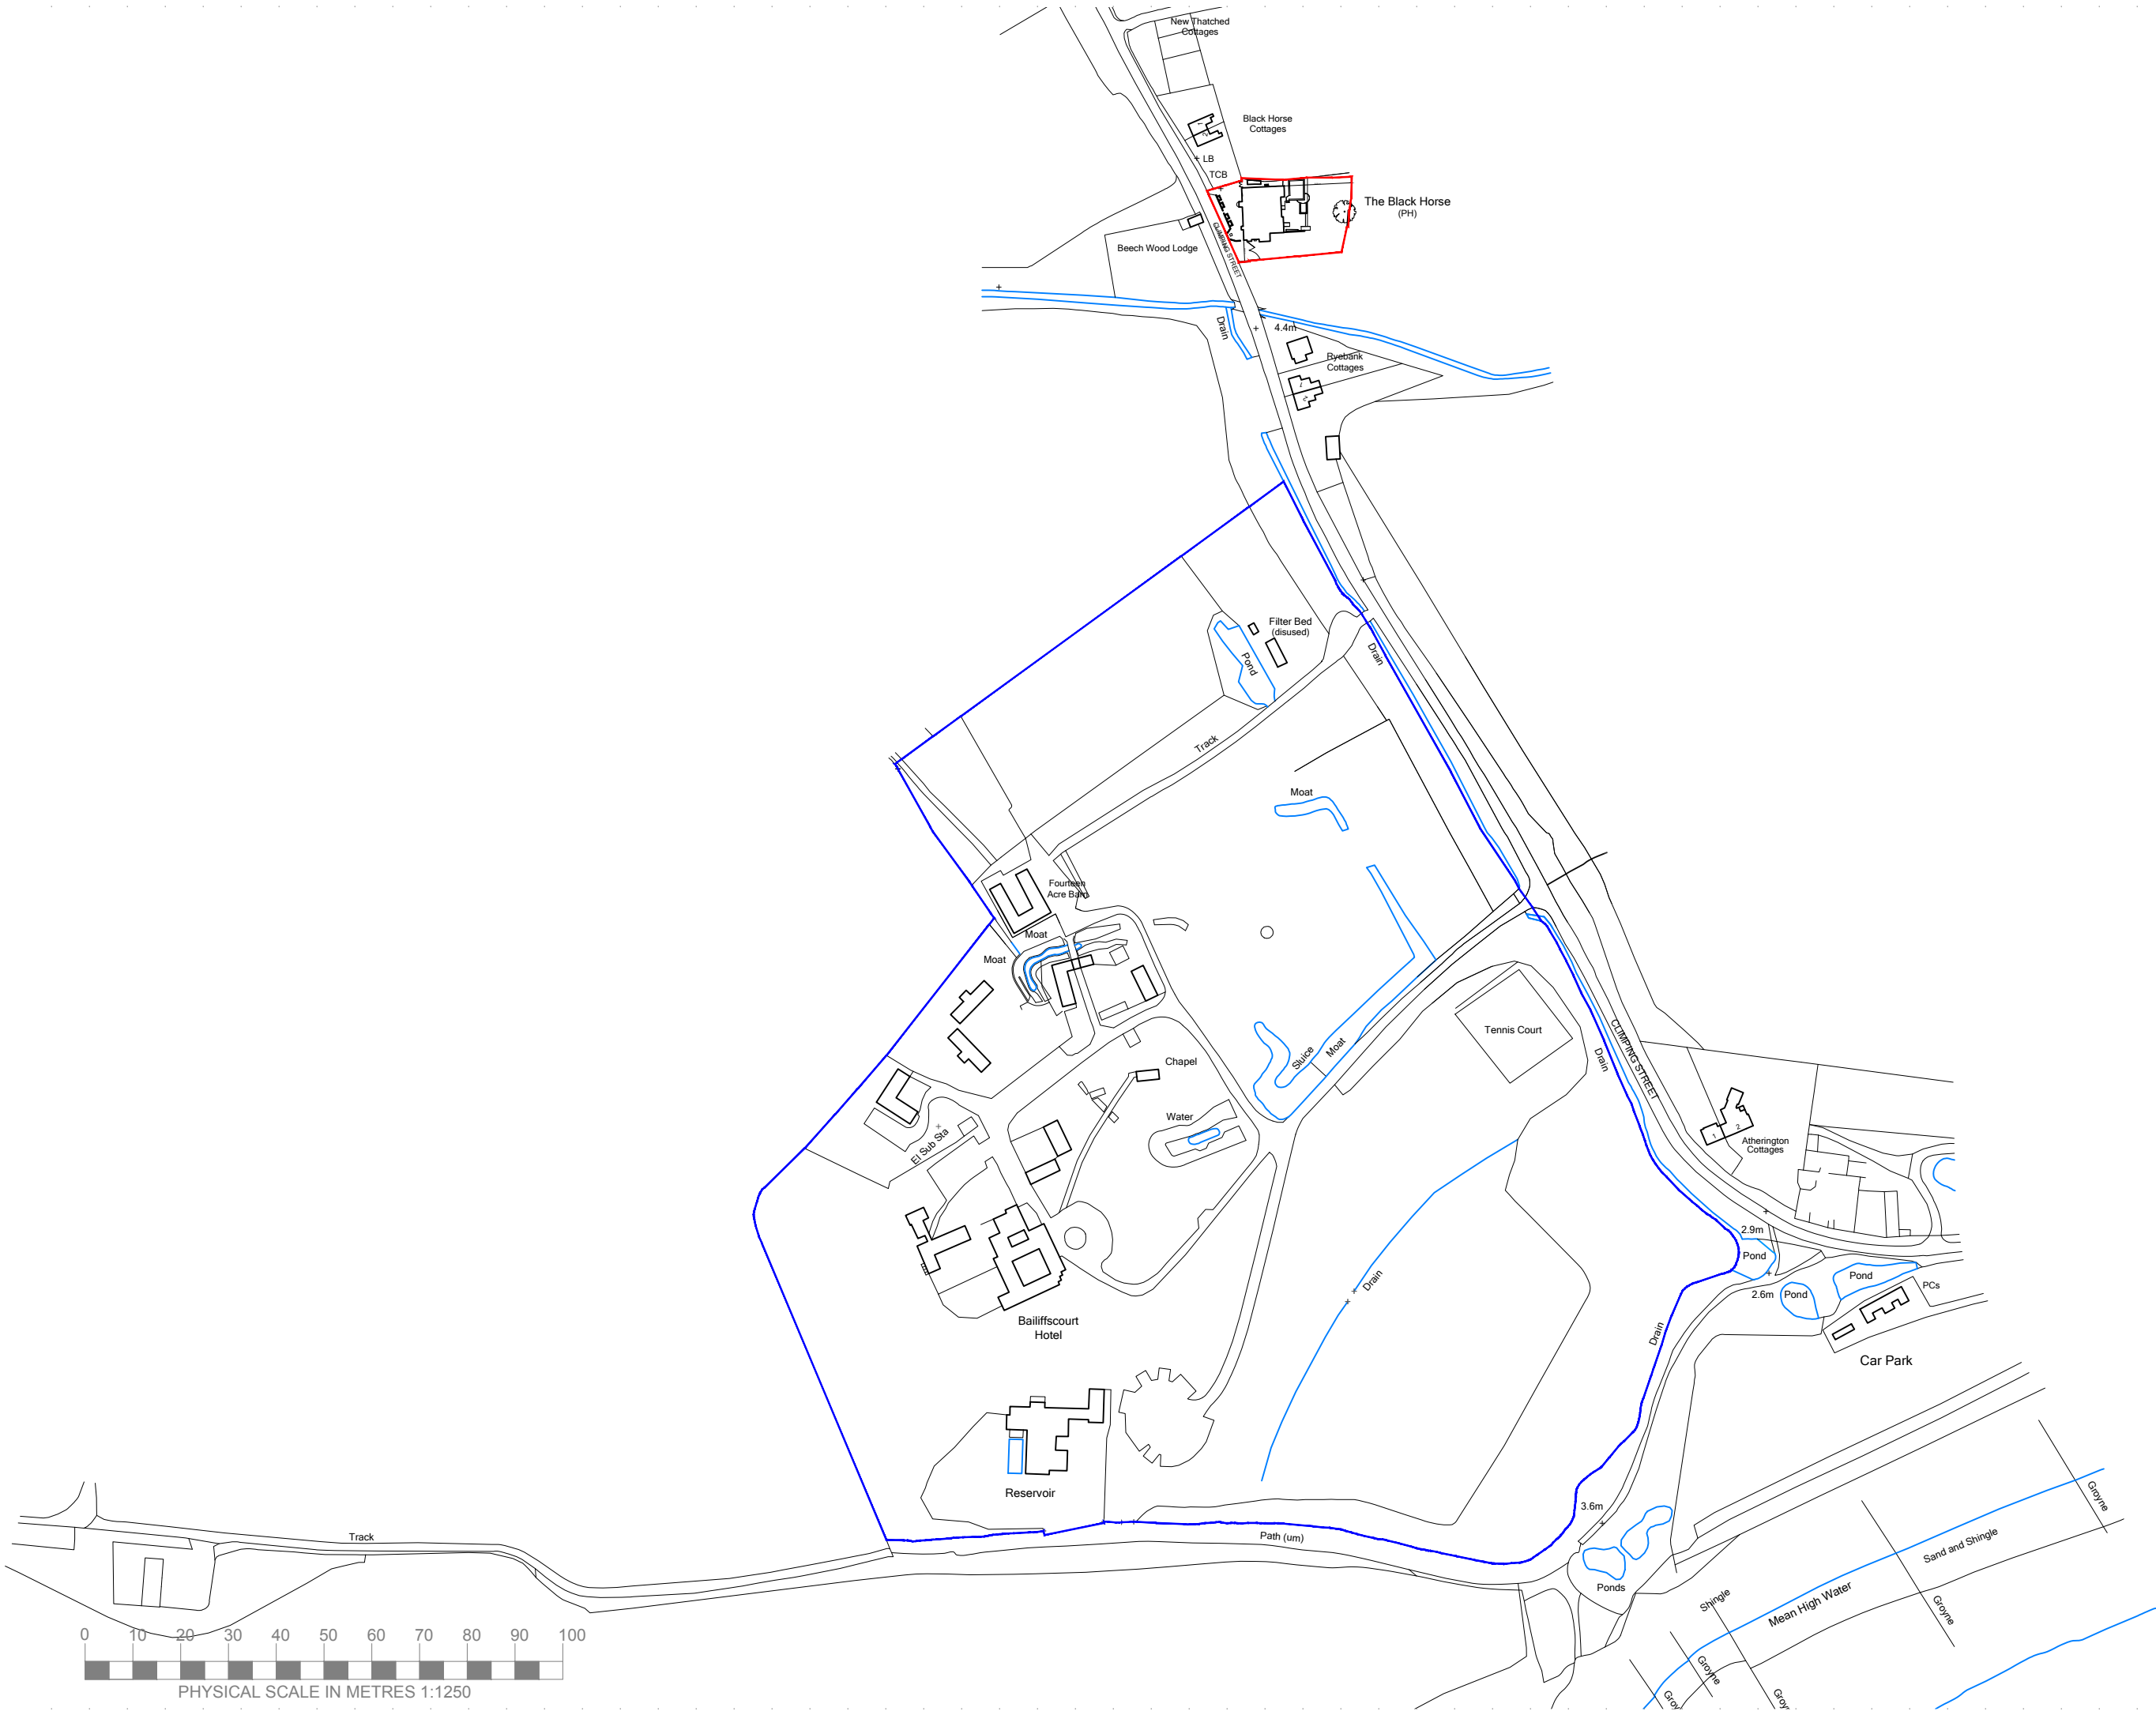

Notes

© Copyright
This drawing is the property of James Wells Architects / James Wells Commercial Architects. No disclosure or copy of it may be made without the written permission of James Wells Architects.

N

Revisions		
Date	Rev	Details
07/08/2019	A	Issued for Information
14/08/2019	B	Issued for Planning
10/09/2019		Issued for Planning

James Wells Architects

Sussex House, 12 Crane Street,
Chichester, West Sussex, PO19 1LJ
T: 01243 940020
E: admin@jameswellsarchitects.co.uk

Project Title & Address

Proposed Restoration
The Black Horse Public House, Climping Street,
Atherington, Climping, West Sussex, BN17 5RL

Drawing Title

Location Plan

Scale	Creation Date	Status
1:2500@A3	Apr 2019	PLAN
Project No.	Drawing No.	Revision
600	001	B

ARUN DISTRICT COUNCIL CM/5019/L