


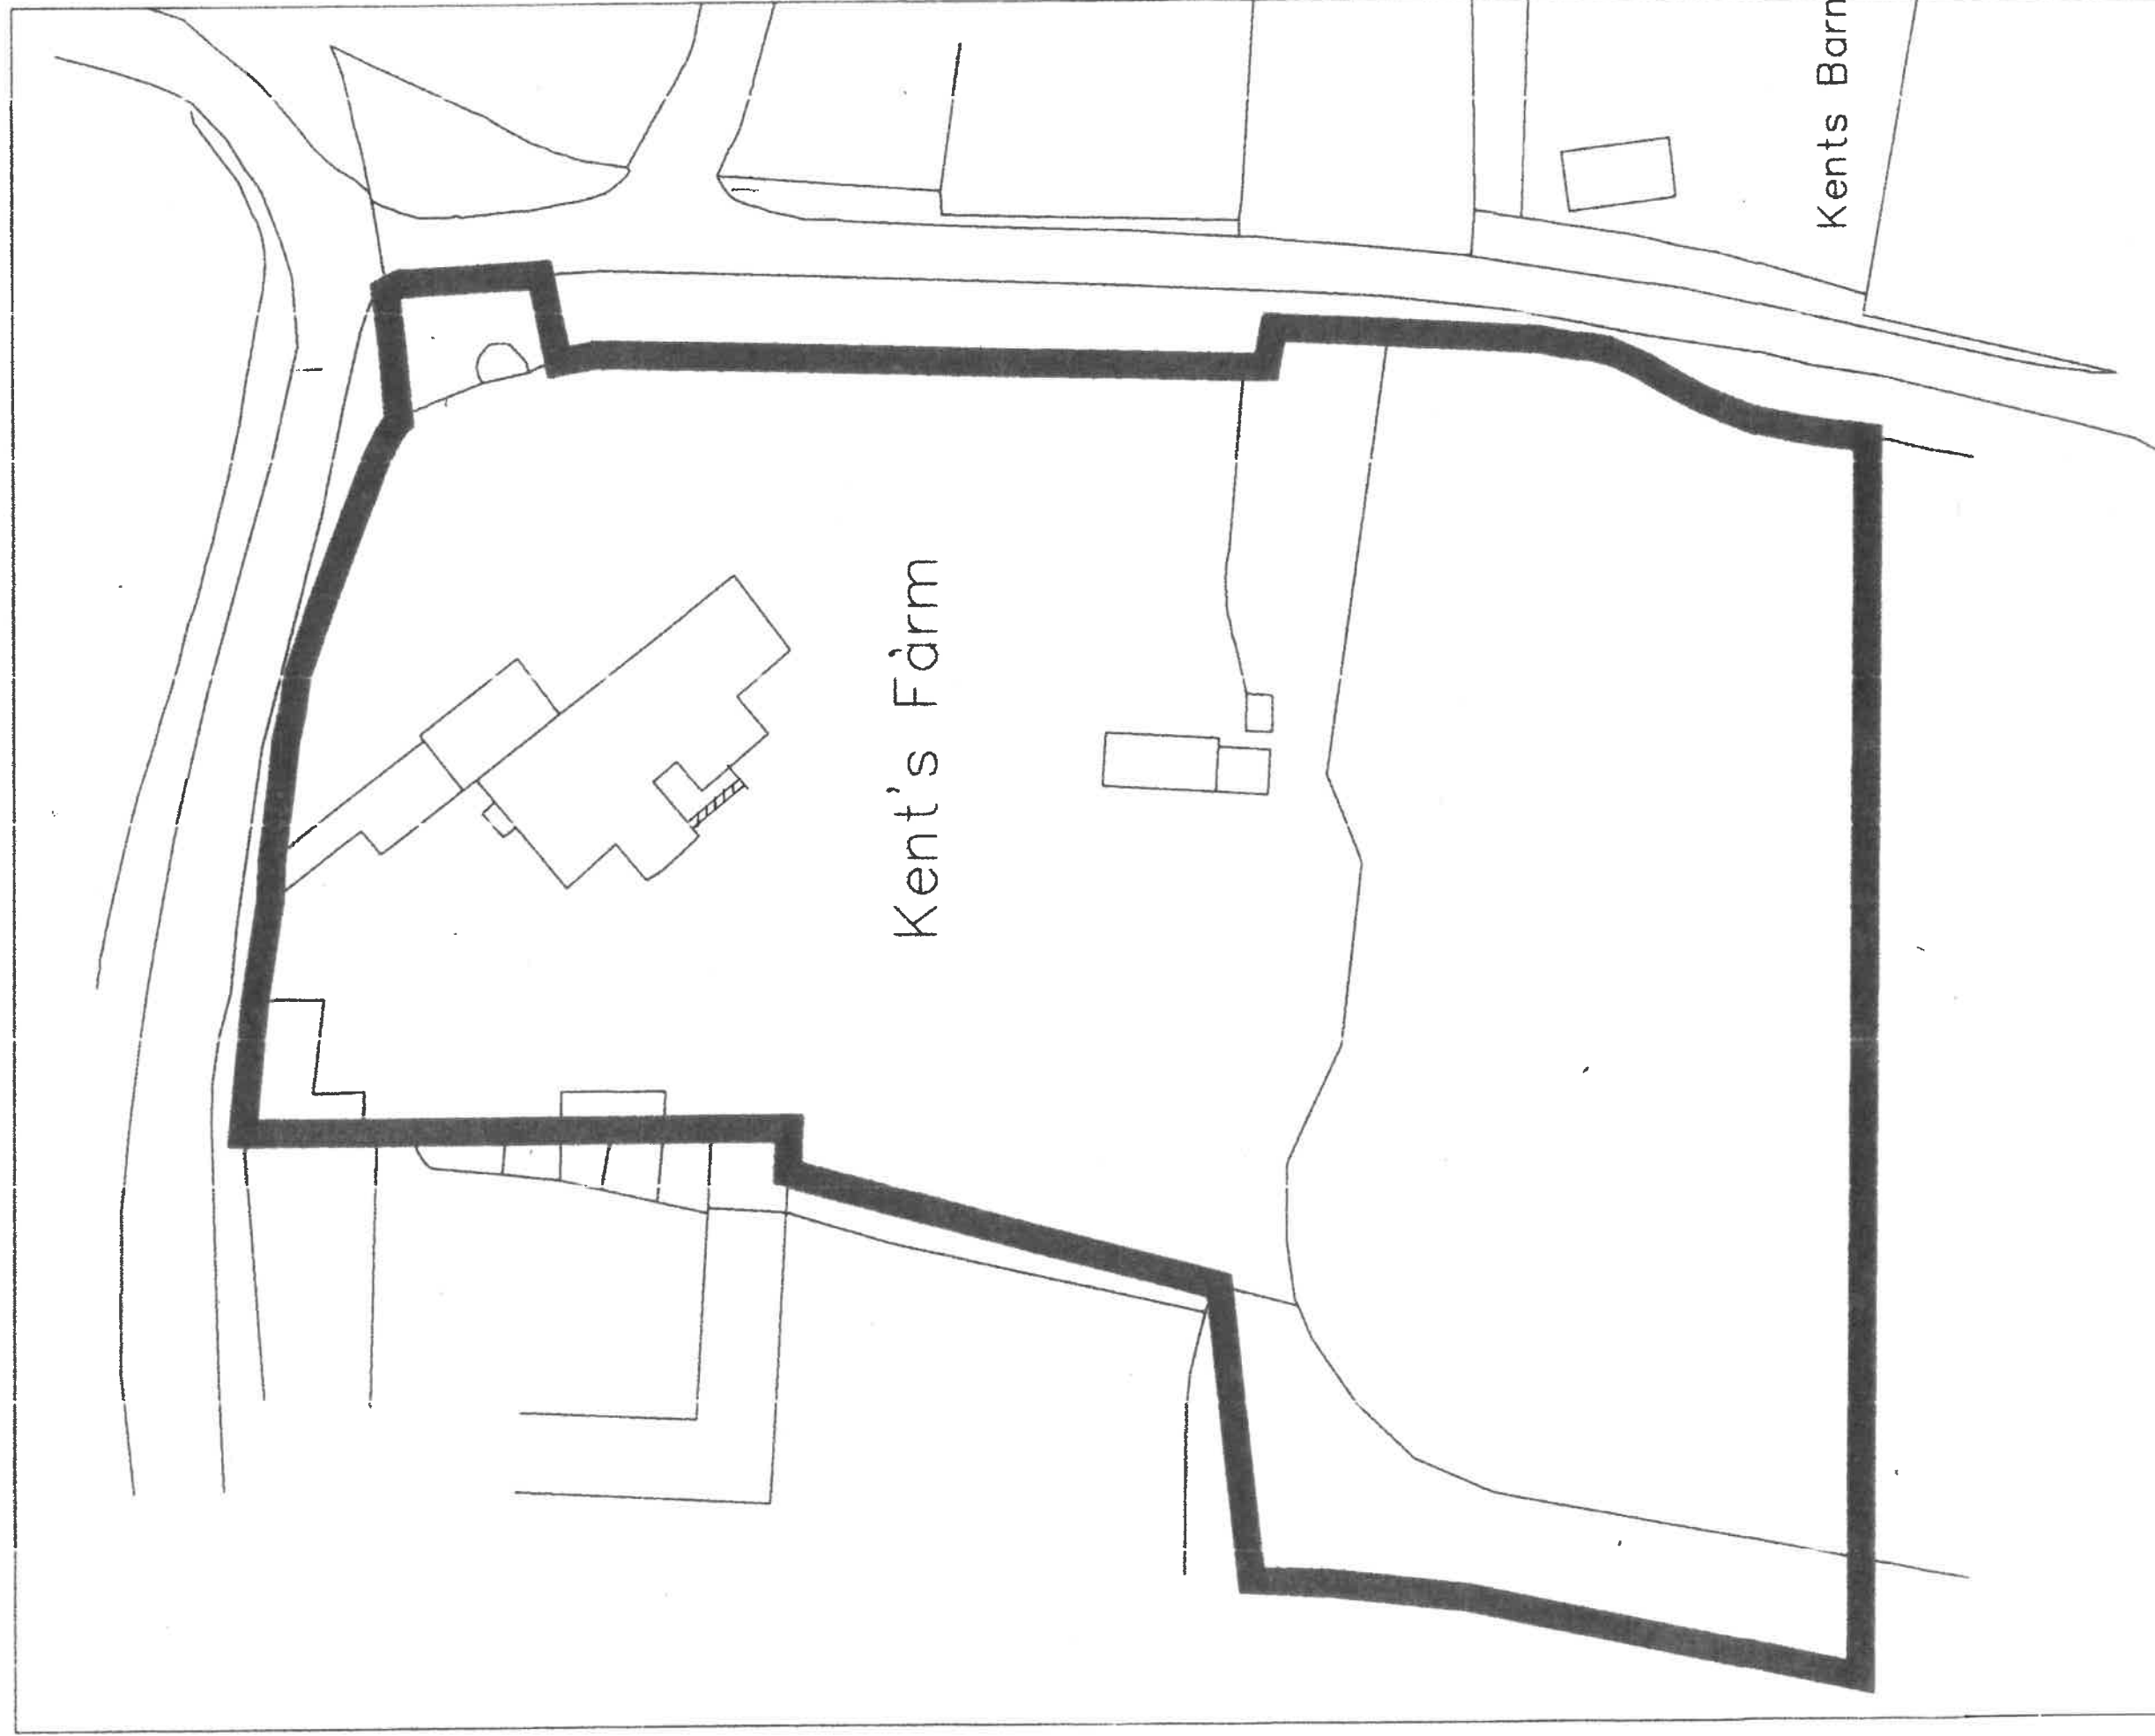

BLOCK PLAN @ 1:500