



d2

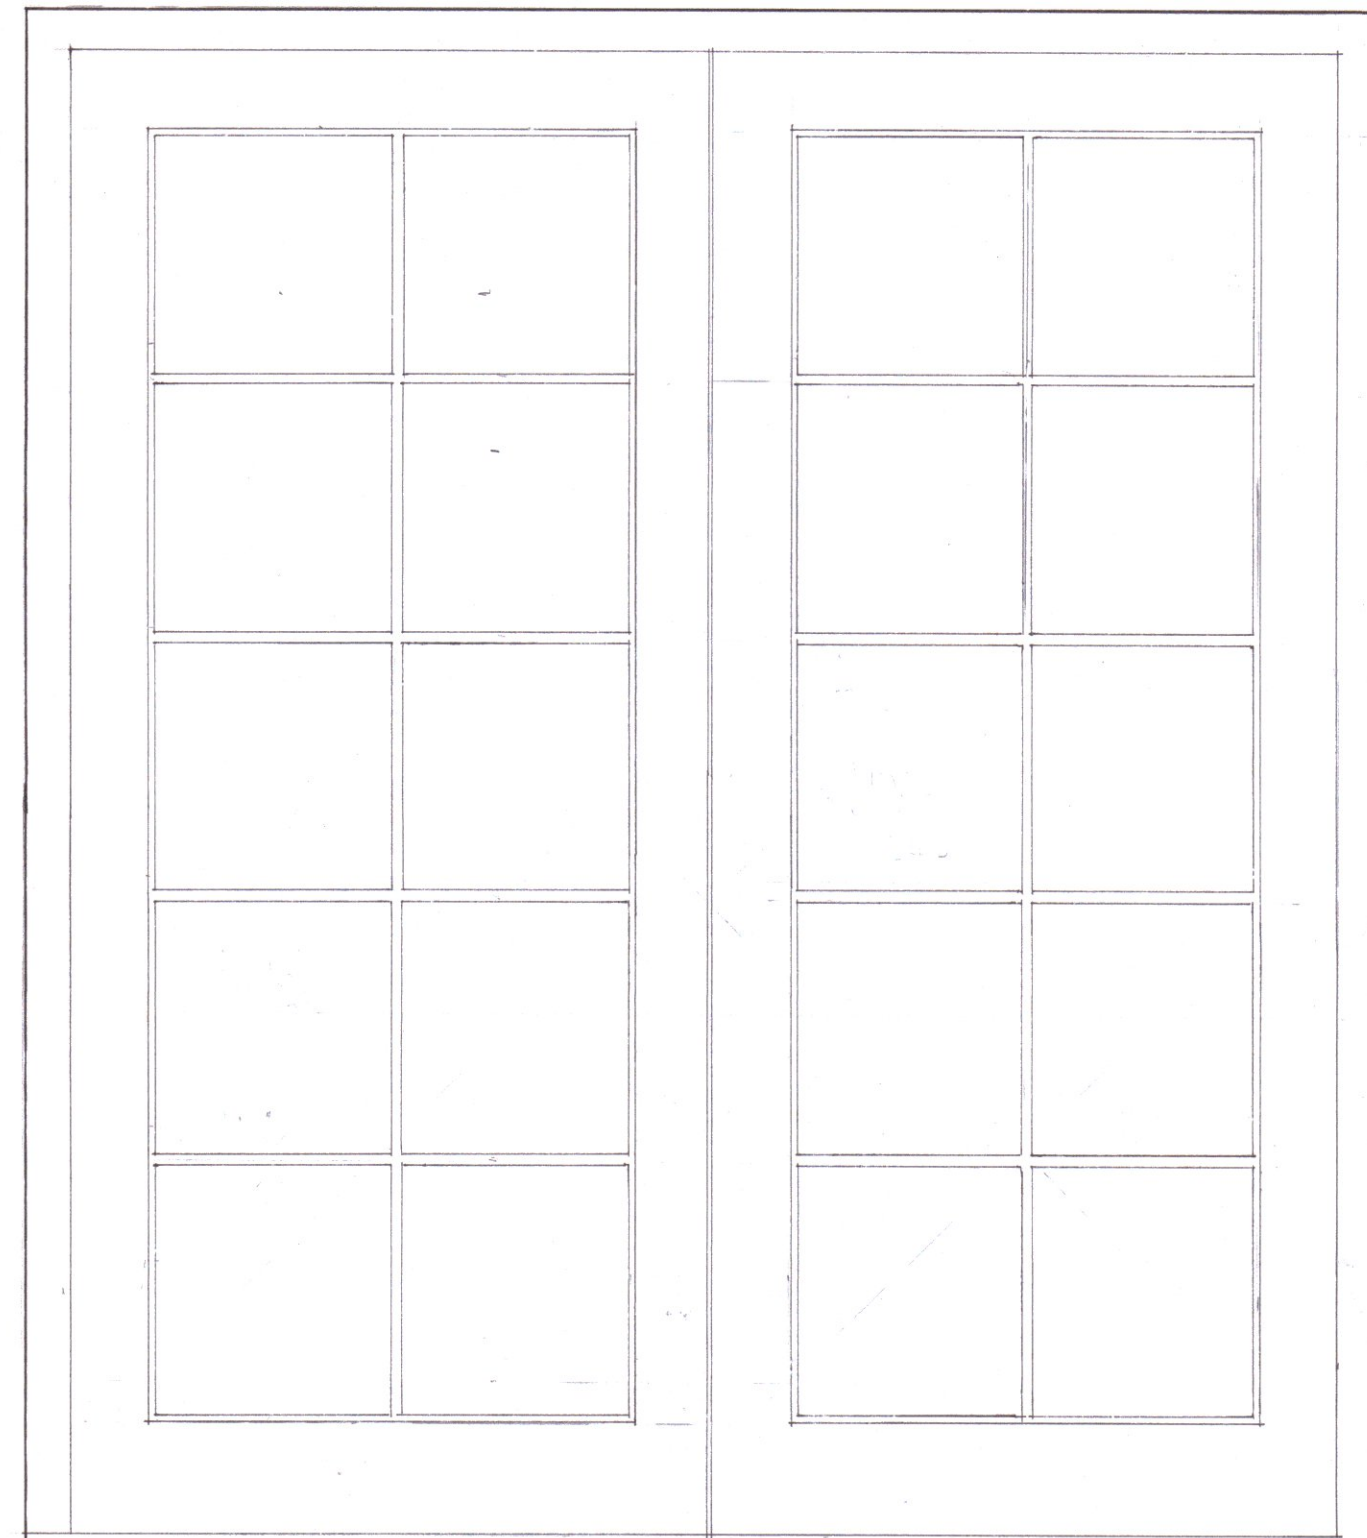

2100

1800


d1

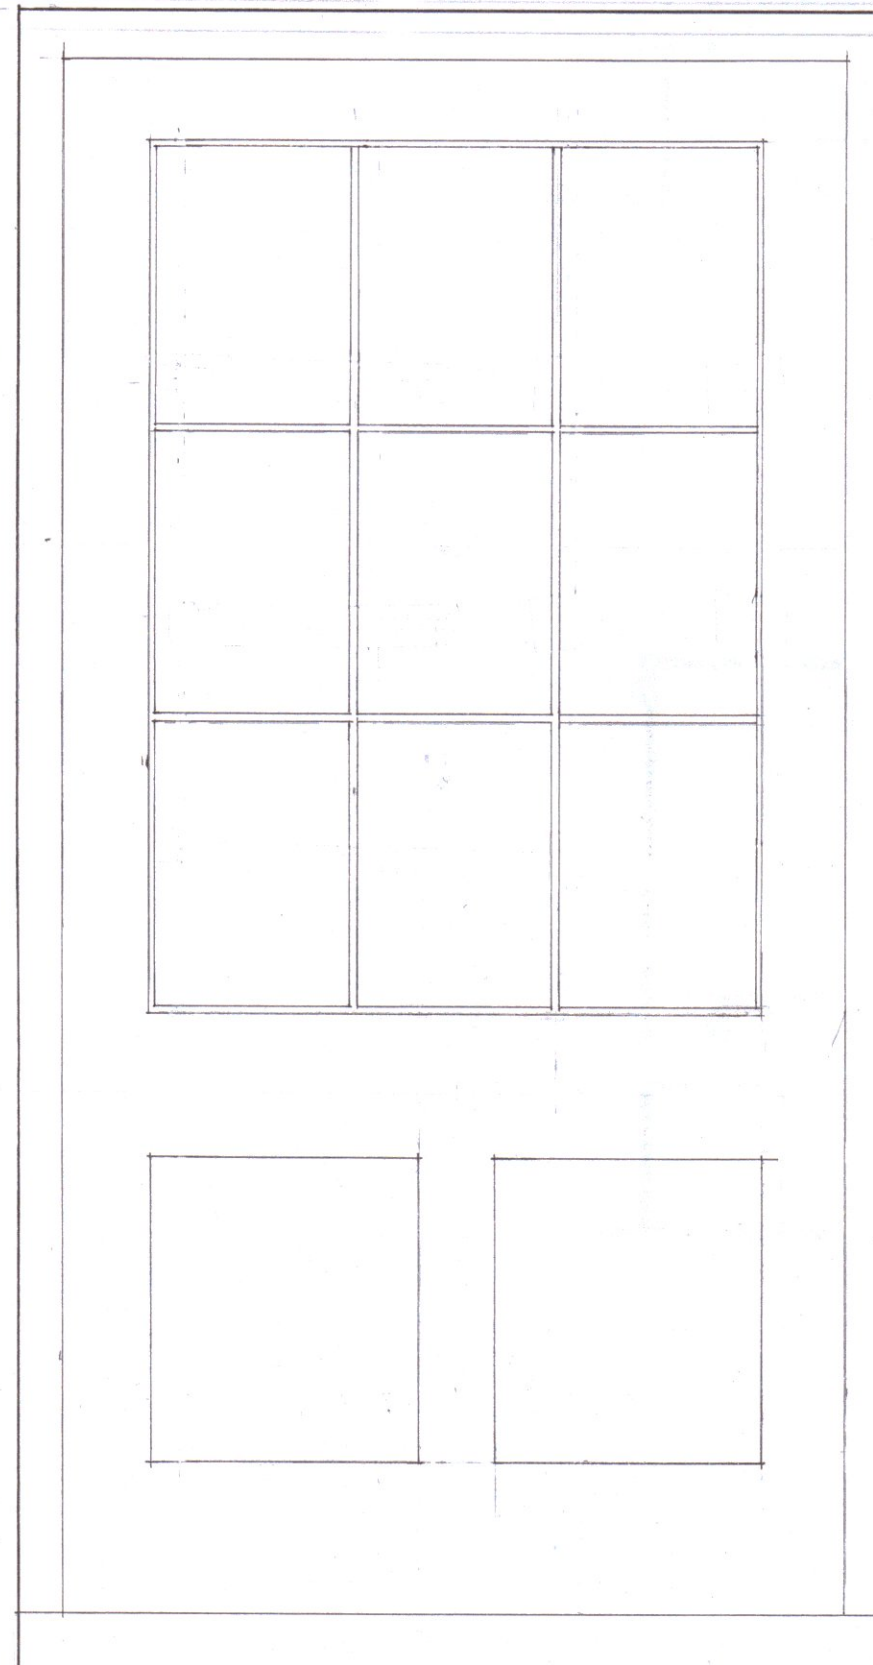

2200


1150

d4

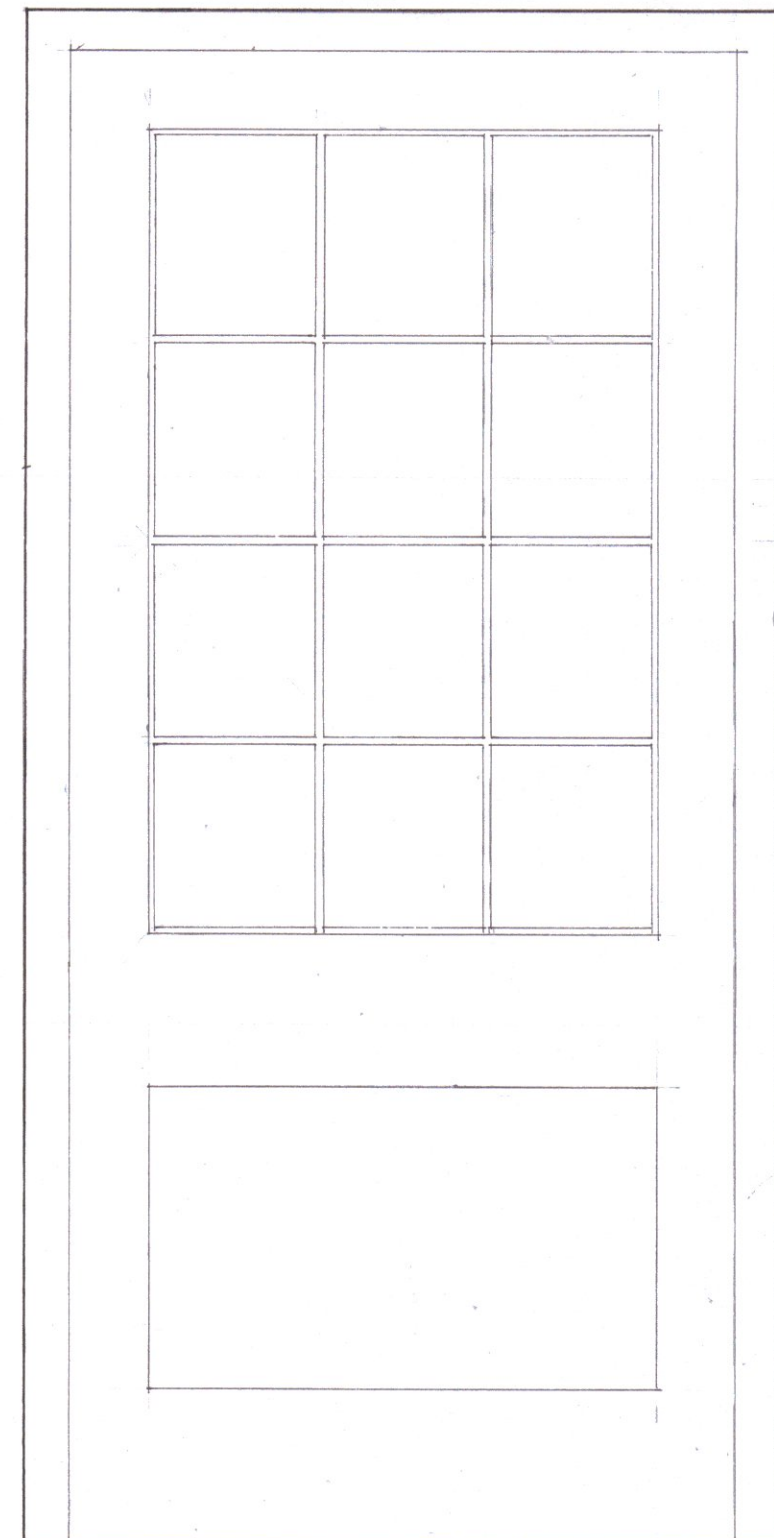

2100

1000

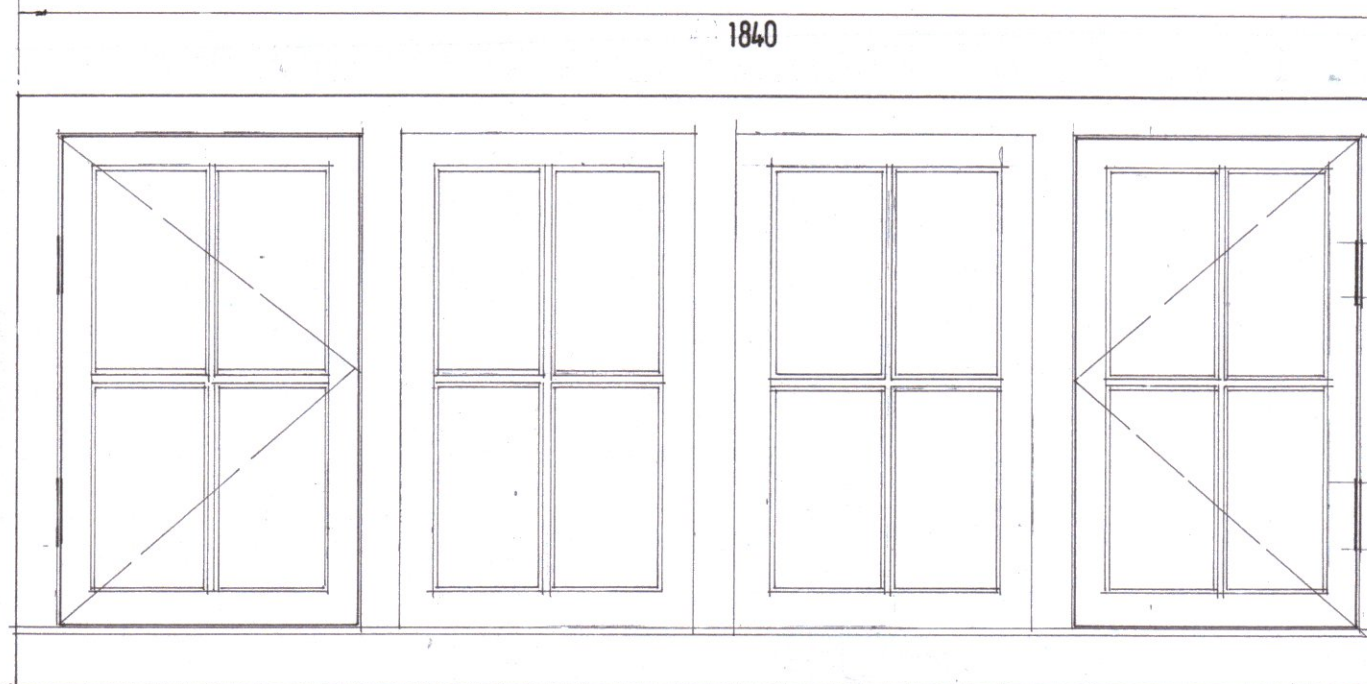


780

1840

W3

1300

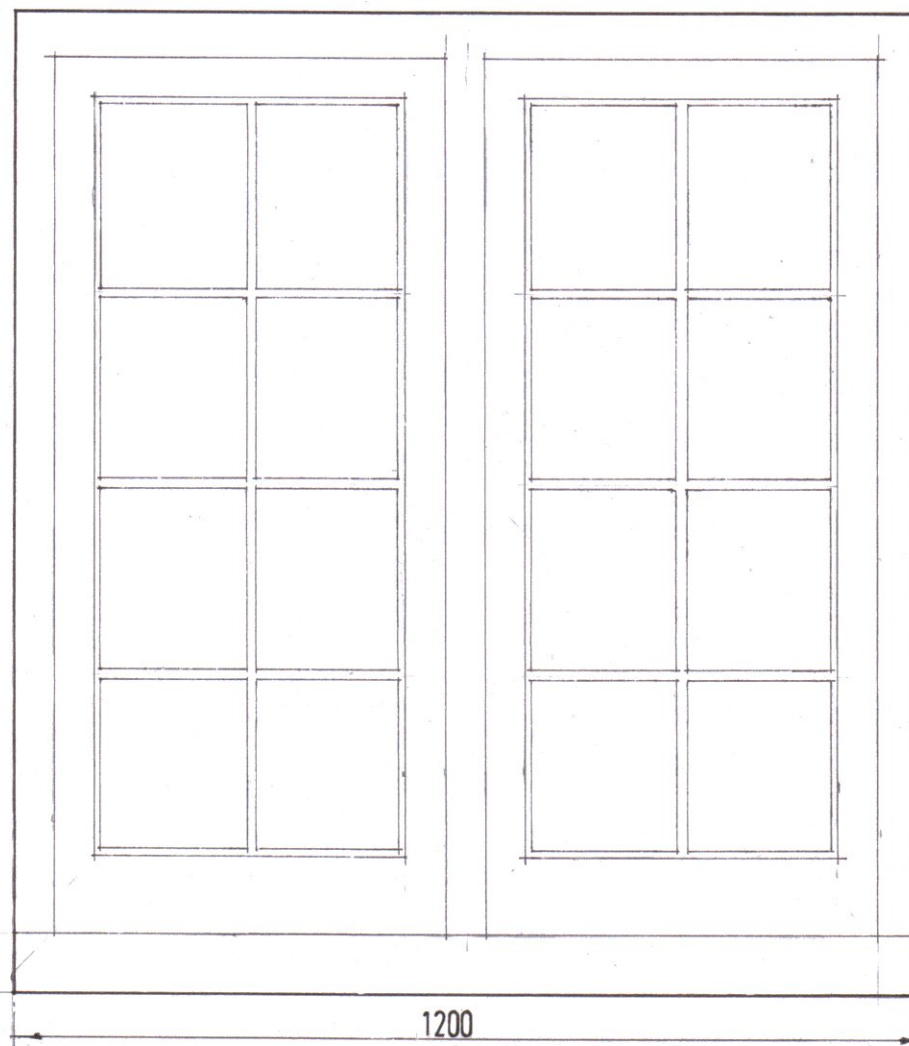

W2

1200

Revisions		
A	Date	Revisions
© copyright		

Client
MR AND MRS JACKSON

Job Title
**KENTS FARMHOUSE
CLIMPING
WEST SUSSEX
BN17 5QU**

Drawing Title
**WINDOW AND DOOR
DETAILS**

1:5 @ A2/1:10 @ A4

Date
AUGUST 2021 MJW

Dwg. No.
112/168/11