


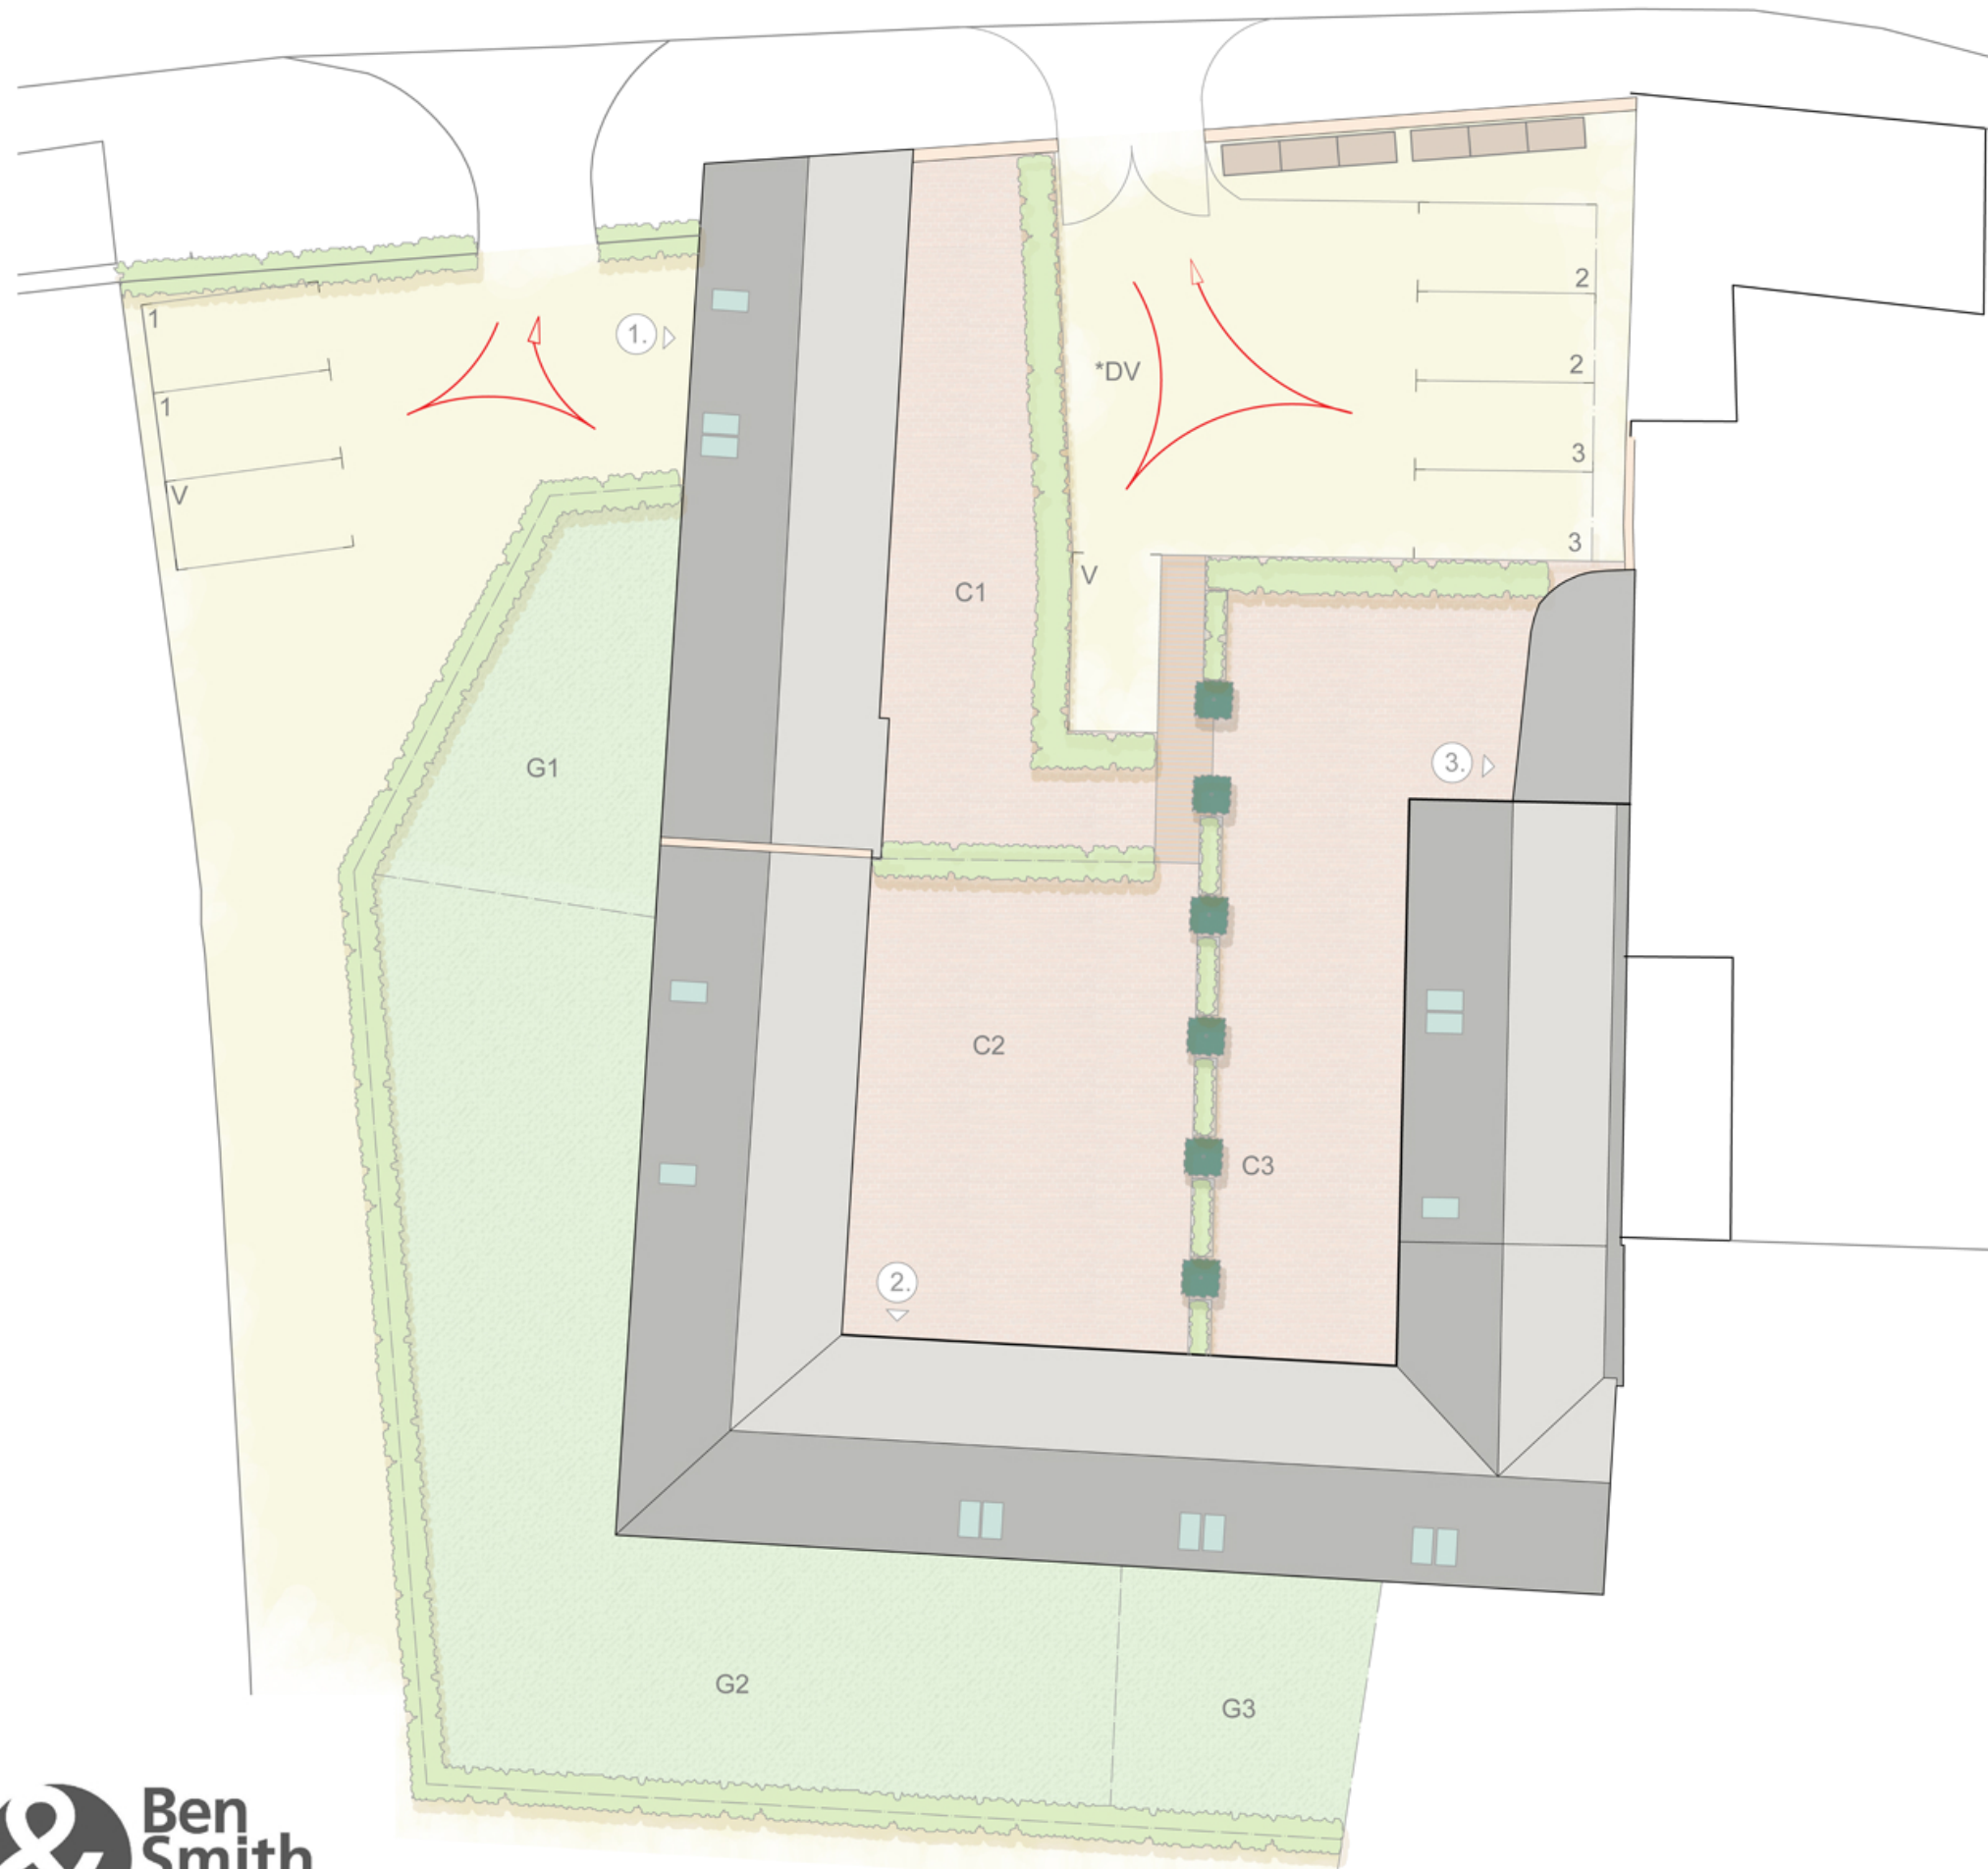

G1 - Garden amenity to barn 1 - 65m²
C1 - Courtyard amenity to barn 1 - 96m²
Total amenity barn 1 - 161m²

G2 - Garden amenity to barn 2 - 250m²
C2 - Courtyard amenity to barn 2 - 122m²
Total amenity barn 2 - 372m²

G3 - Garden amenity to barn 3 - 47m²
C3 - Courtyard amenity to barn 3 - 136m²
Total amenity barn 3 - 183m²

 Bins and cycle store

 proposed 1.2m high cleft oak post and rail fence
planted with native species hedging

V - Visitor parking

*DV - Deliveries in the courtyard

 Pleached tree

 Low level box hedging

Proposed Site Plan 1:200@A3