


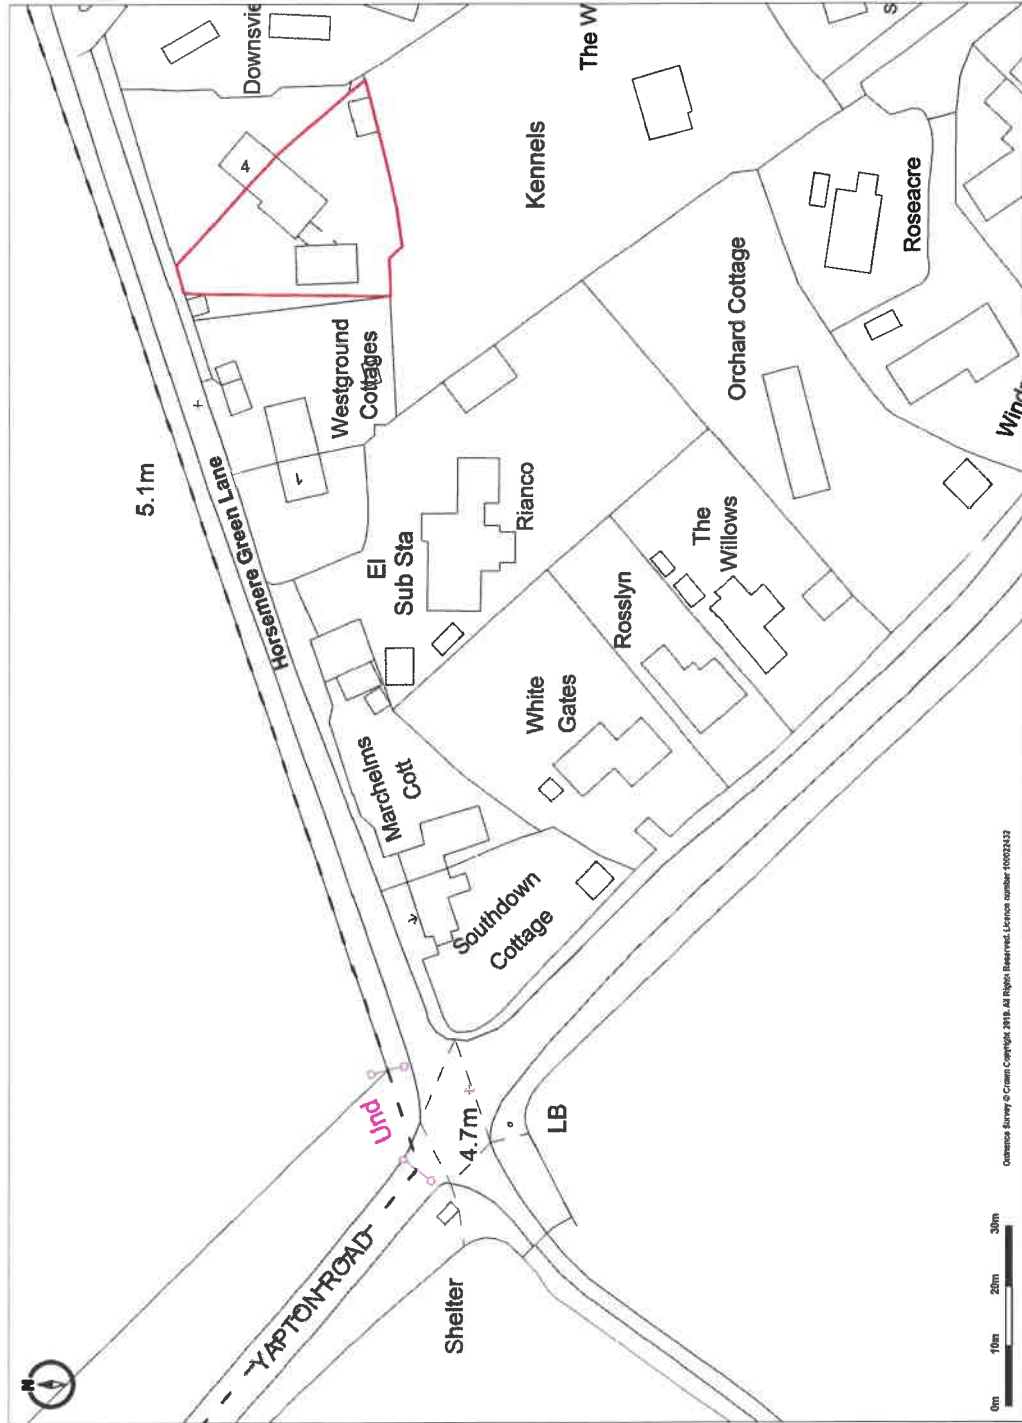

Ordnance Survey © Crown Copyright 2019. All Rights Reserved.
 Licence number 10002432
 Plotted Scale - 1:1250, Paper Size - A4

Promap v2
 LANDMARK INFORMATION