

Material Legend
Roof - Slate
Upper Walls - Painted timber cladding
Lower Walls - Render




PLOTS 6
FRONT - WEST ELEVATION



PLOTS 6
SIDE - NORTH ELEVATION




PLOTS 6
REAR - EAST ELEVATION

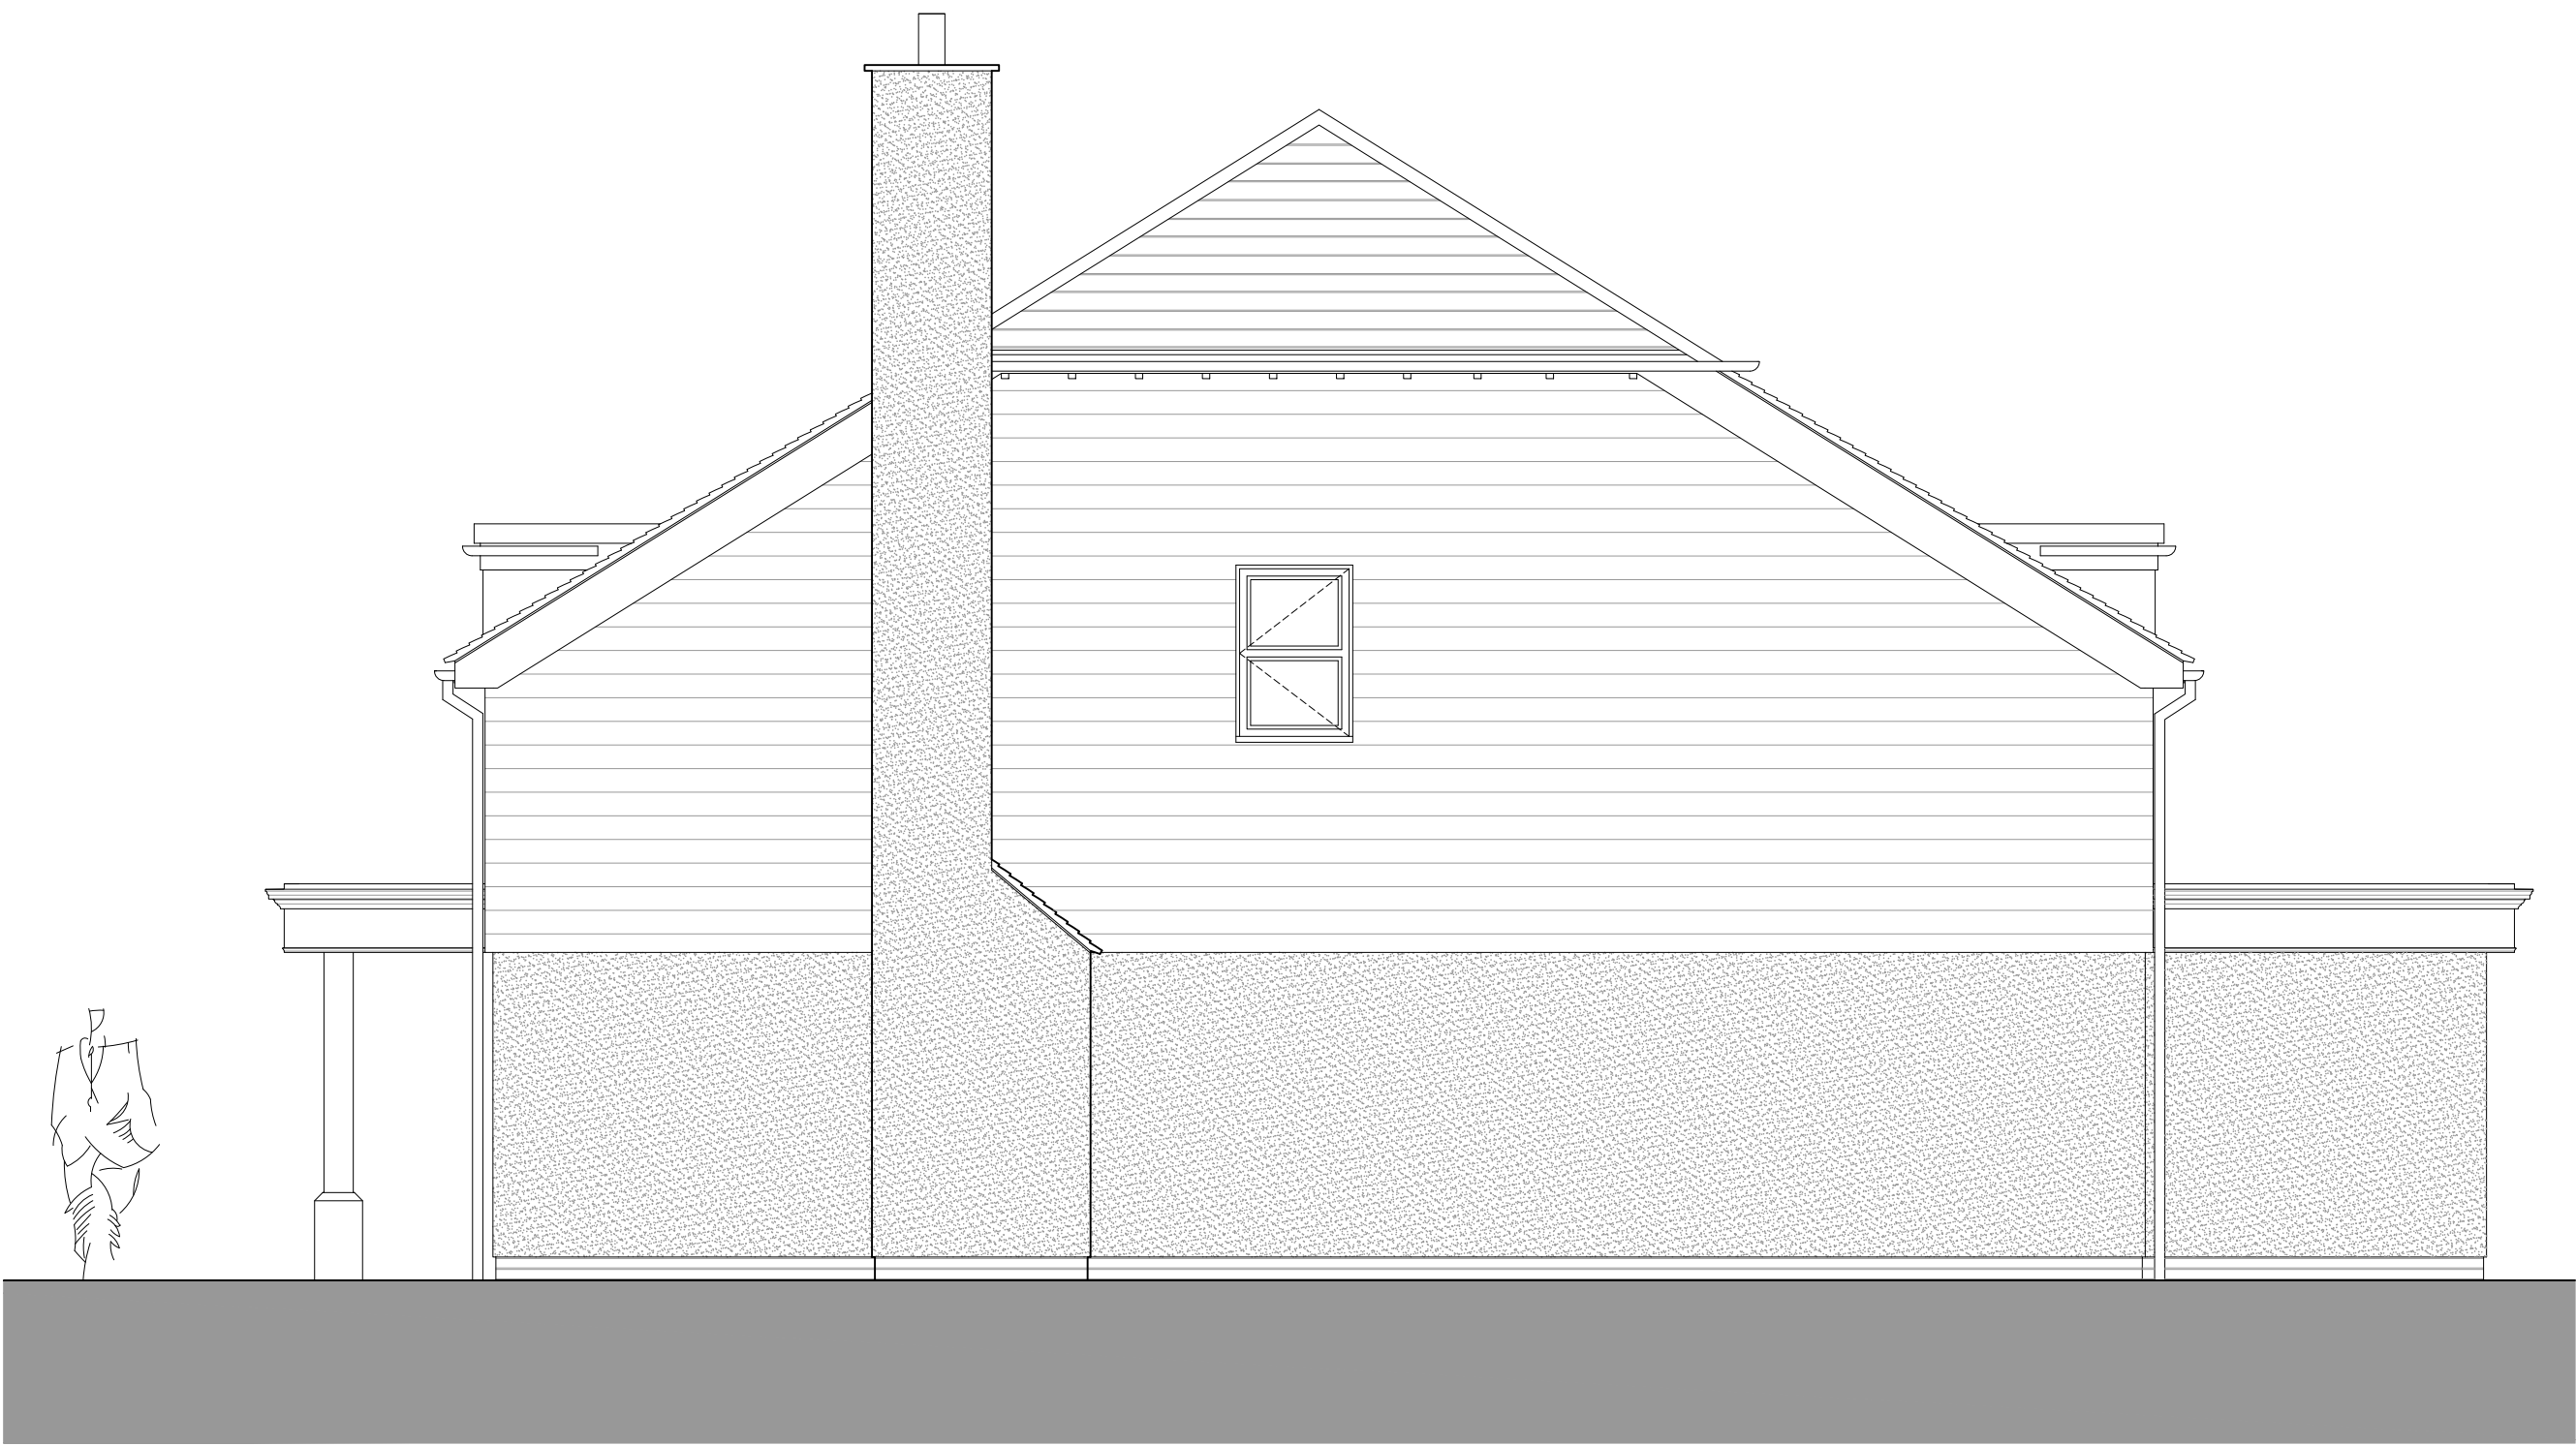

PLOTS 6
SIDE - SOUTH ELEVATION

notes:

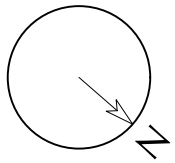

revisions: A | 18.12.2020 GR | Issued for Planning

-
-
-
-
-
-

100mm @A1

NOTE: The contractor is responsible for checking all site dimensions and levels. These should be checked prior to the ordering of any components and before the commencement of the works. All discrepancies should be brought to the attention of the Contract Administrator

Herringgate
Land South of Scyld
Horsemere Green Lane

drawing information

Plot 6
Proposed Elevations
Planning
December 2020
1:50 @A1
GR
SCR



R&R DESIGN
STUDIO LTD

job: 1104 dwg: 113 rev: A