



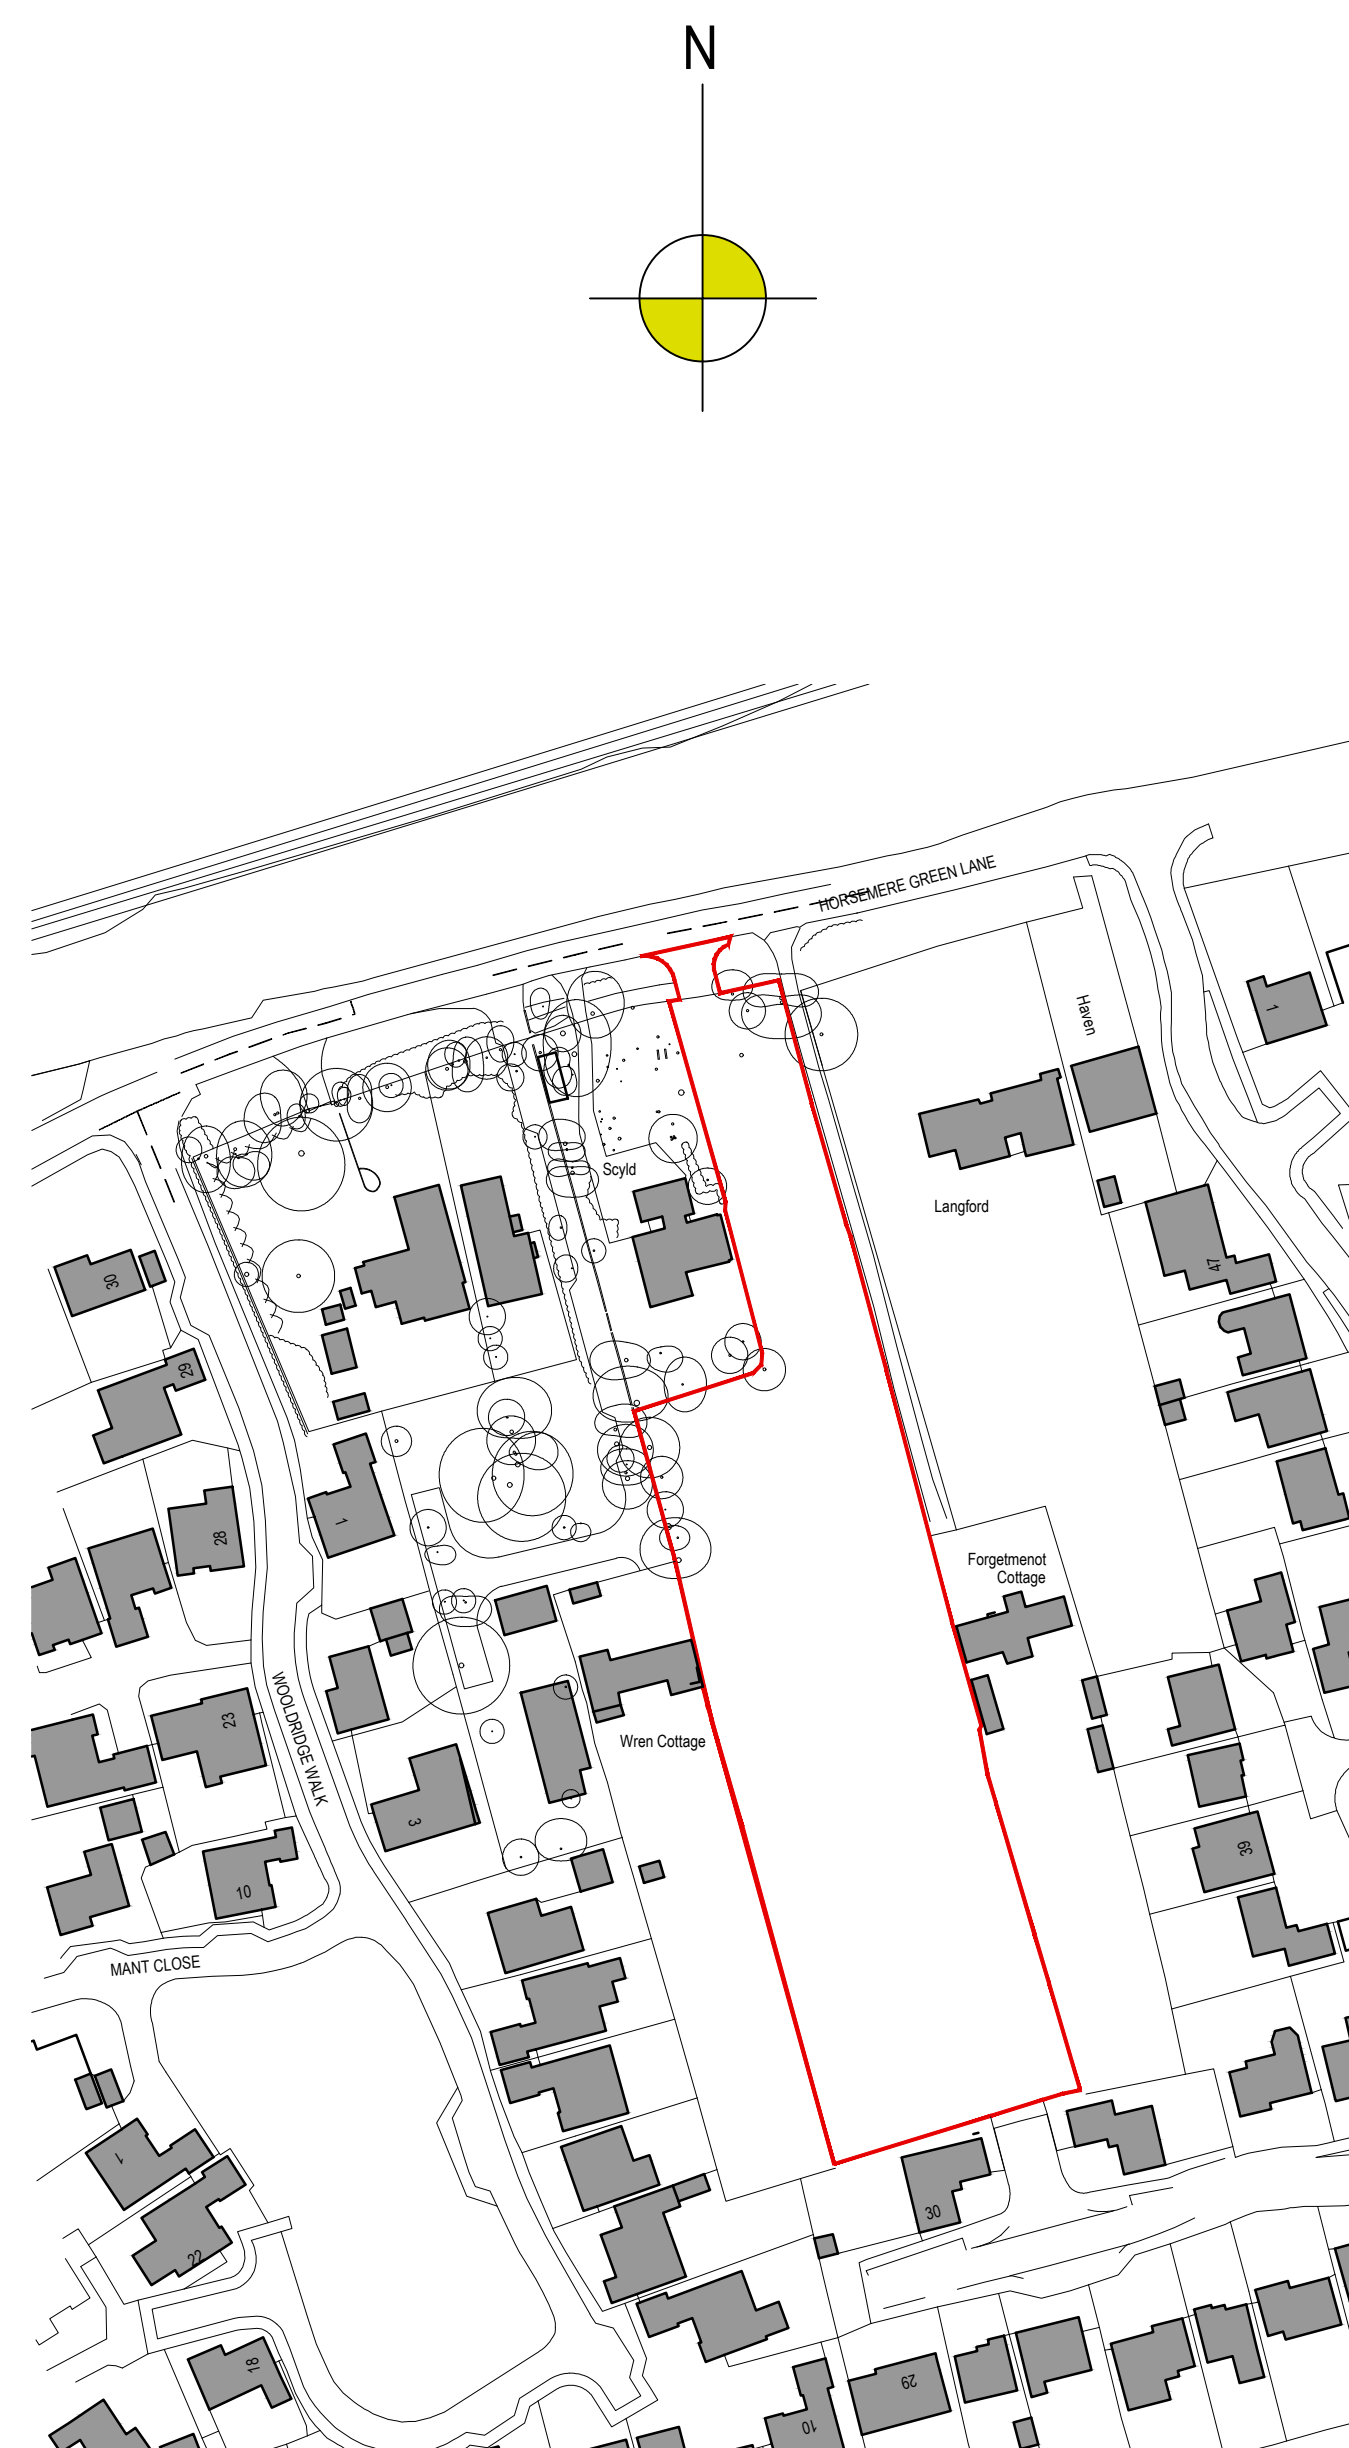


All bikes and bins stored within garages (all minimum 3x6m internally)

Ordnance Survey (c) Crown Copyright 2020. All rights reserved. Licence number 100022432

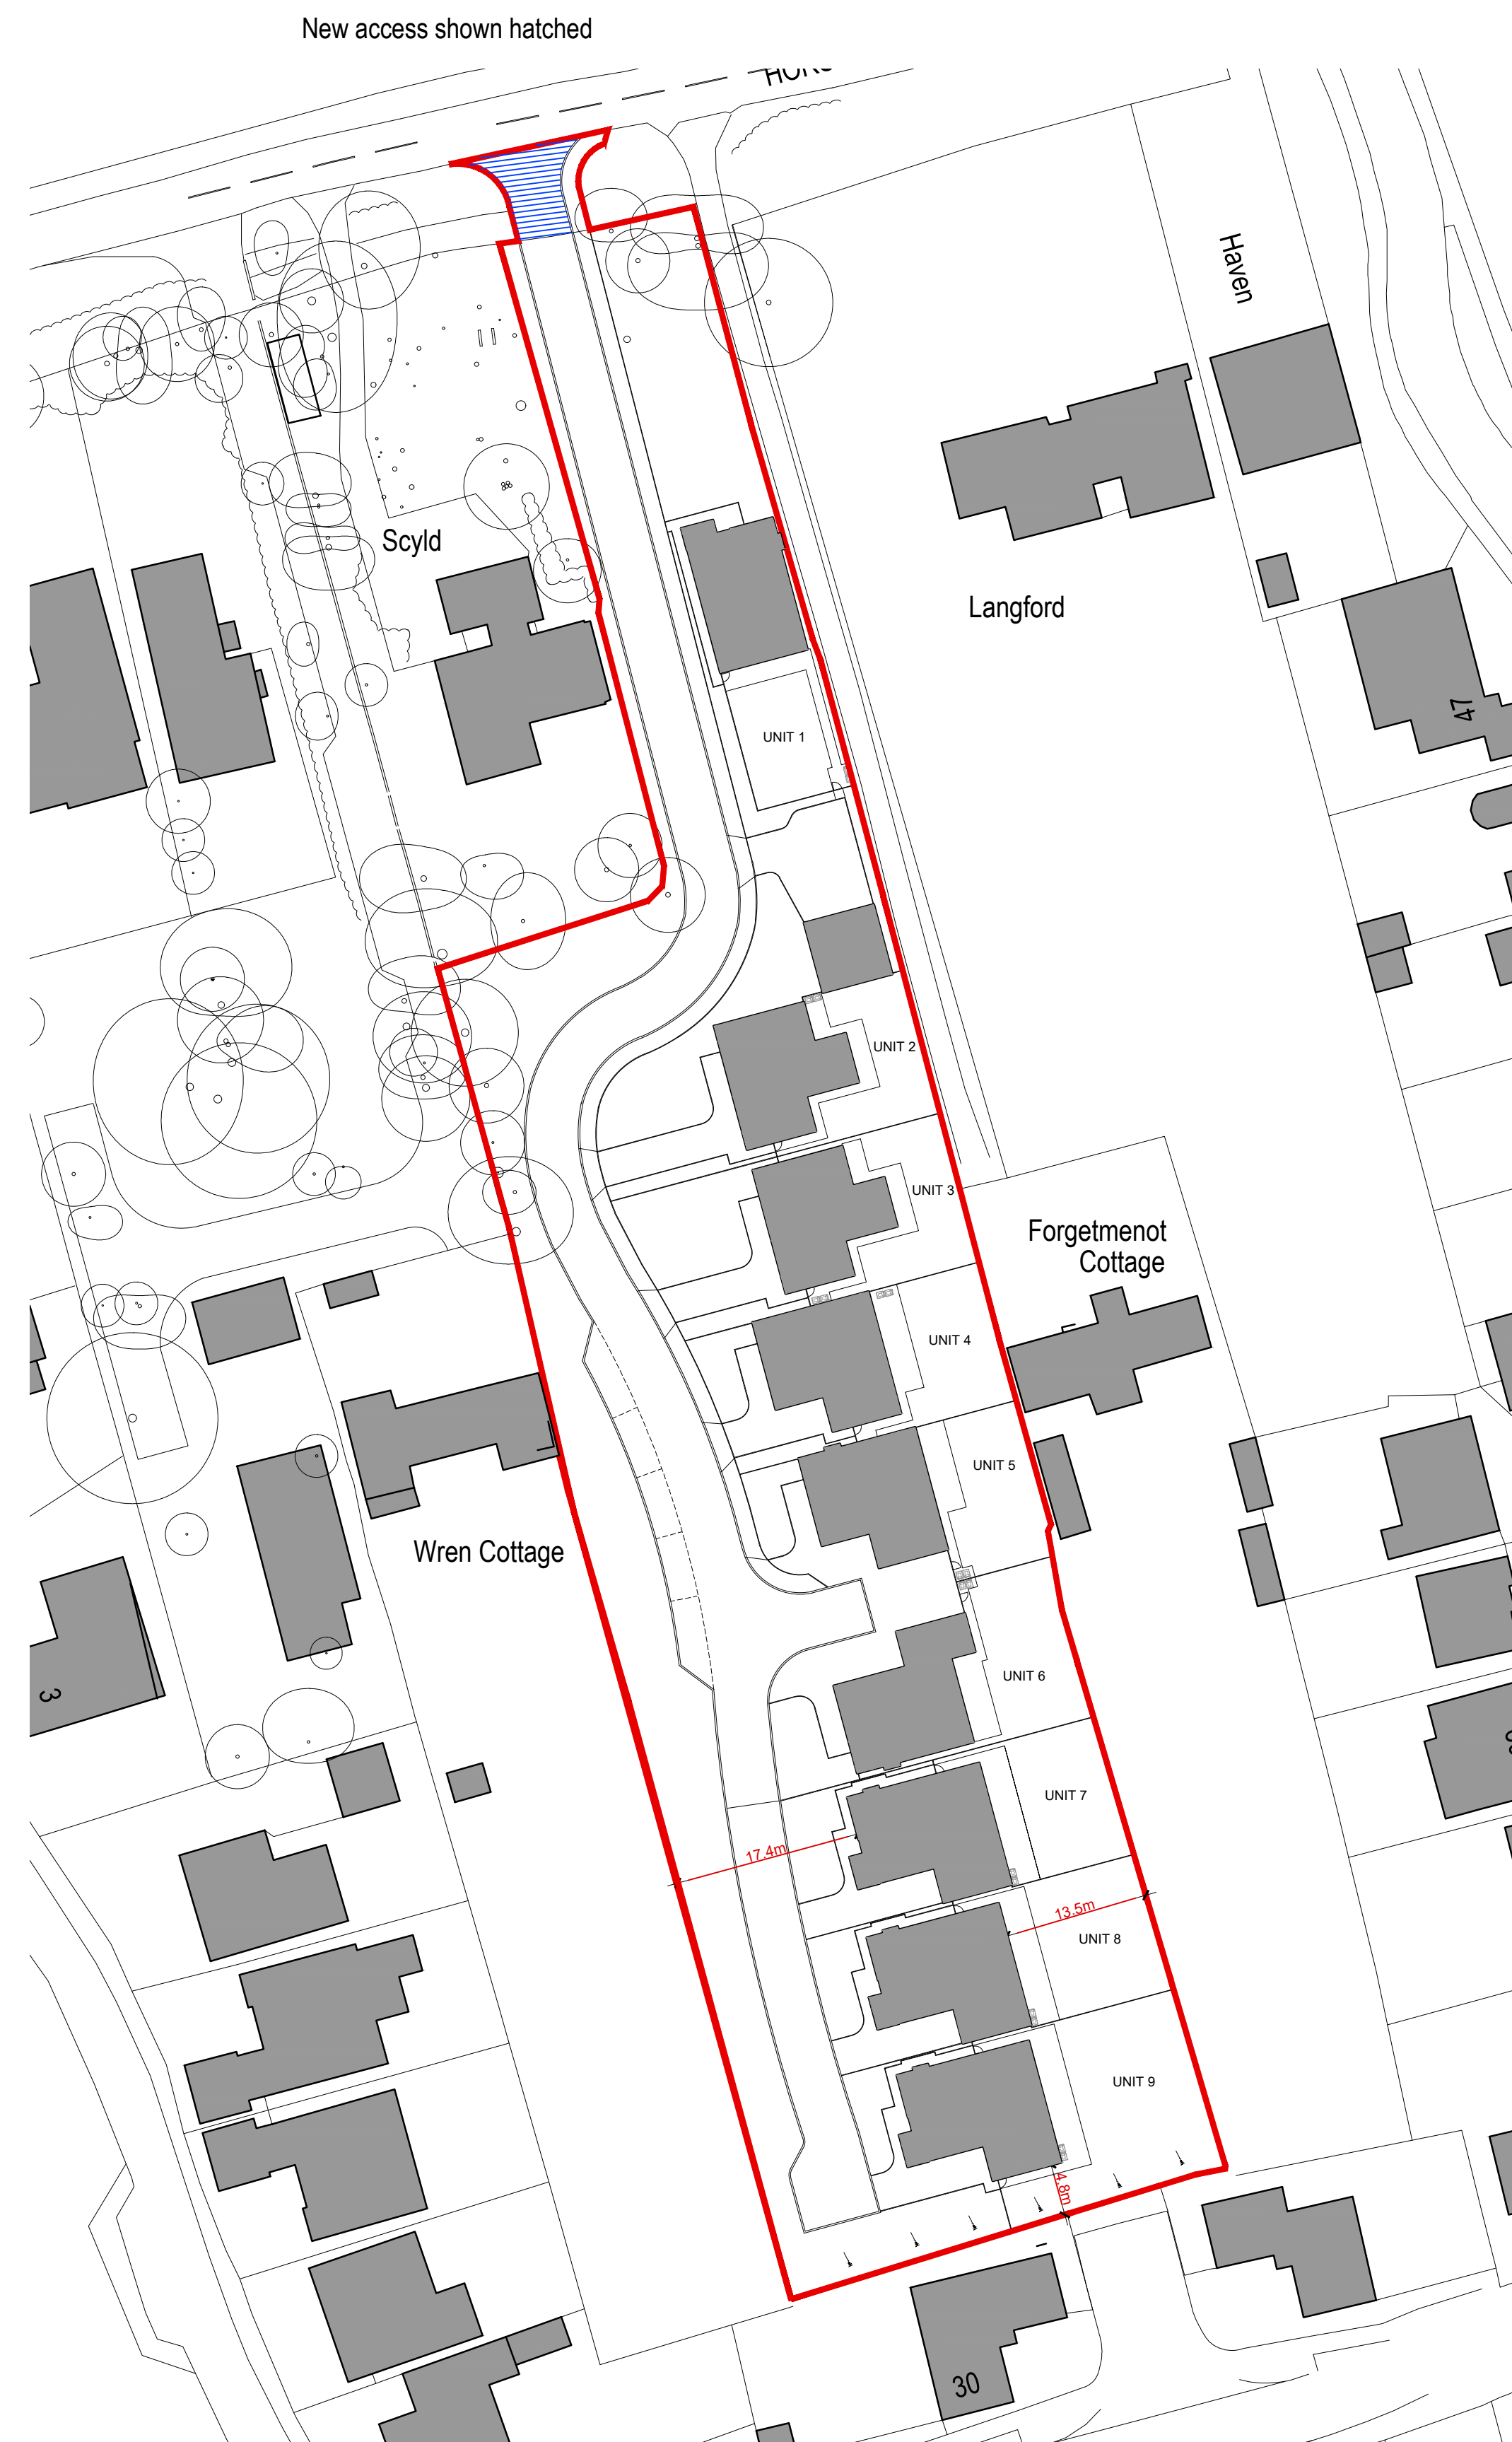

notes:

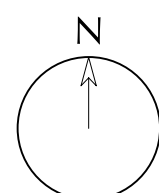

revisions:



NOTE: The contractor is responsible for checking all site dimensions and levels. These should be checked prior to the ordering of any components and before the commencement of the works. All discrepancies should be brought to the attention of the Contract Administrator

Herringgate
Scyld
Horsemere Green Lane

drawing information	title:	Site, Block & Location Plans
---------------------	--------	------------------------------

```
status: Preliminary
date: December 2020
scale: 1:500/1250 @A1
drawn: SCR
chk'd: GR
```



R & R DESIGN
STUDIO LTD

job: 1104 dwg: 1100 rev: /