



from

**Southern
Water**

Planning and Development Services
Arun District Council
Arun Civic Centre
Maltravers Road
Littlehampton
West Sussex
BN17 5LF

Your ref
CM/55/20/PL

Our ref
PLAN-037604

Date
09/03/2021



Dear Sir/Madam,

Proposal: Variation of condition 2-plans condition imposed under CM/21/19/PL to omit the detached garage serving units 5 and 6 and provide these two units with an attached garage allowing a sewer diversion to run between the units ensuring a 3m easement either side of the sewer in accordance with Southern Water requirements.

Site: CM/55/20/PL: - Scyld Horsemere, Green Lane, Climping, BN17 5QZ.

Thank you for your letter dated 08/03/2021.

Southern Water has no objections to the above variation of condition 2.

For further advice, please contact Southern Water, Southern House, Yeoman Road, Worthing, West Sussex, BN13 3NX

Website: southernwater.co.uk or by email at:

Yours faithfully,




Joff Edevane
Growth Planning Lead
Business Channels

Southern Water, Southern House, Yeoman Road, Worthing, West Sussex, BN13 3NX
southernwater.co.uk

Southern Water Services Ltd, Registered Office: Southern House, Yeoman Road, Worthing, West Sussex, BN13 3NX Registered in England No. 2366670

SOUTHERN WATER

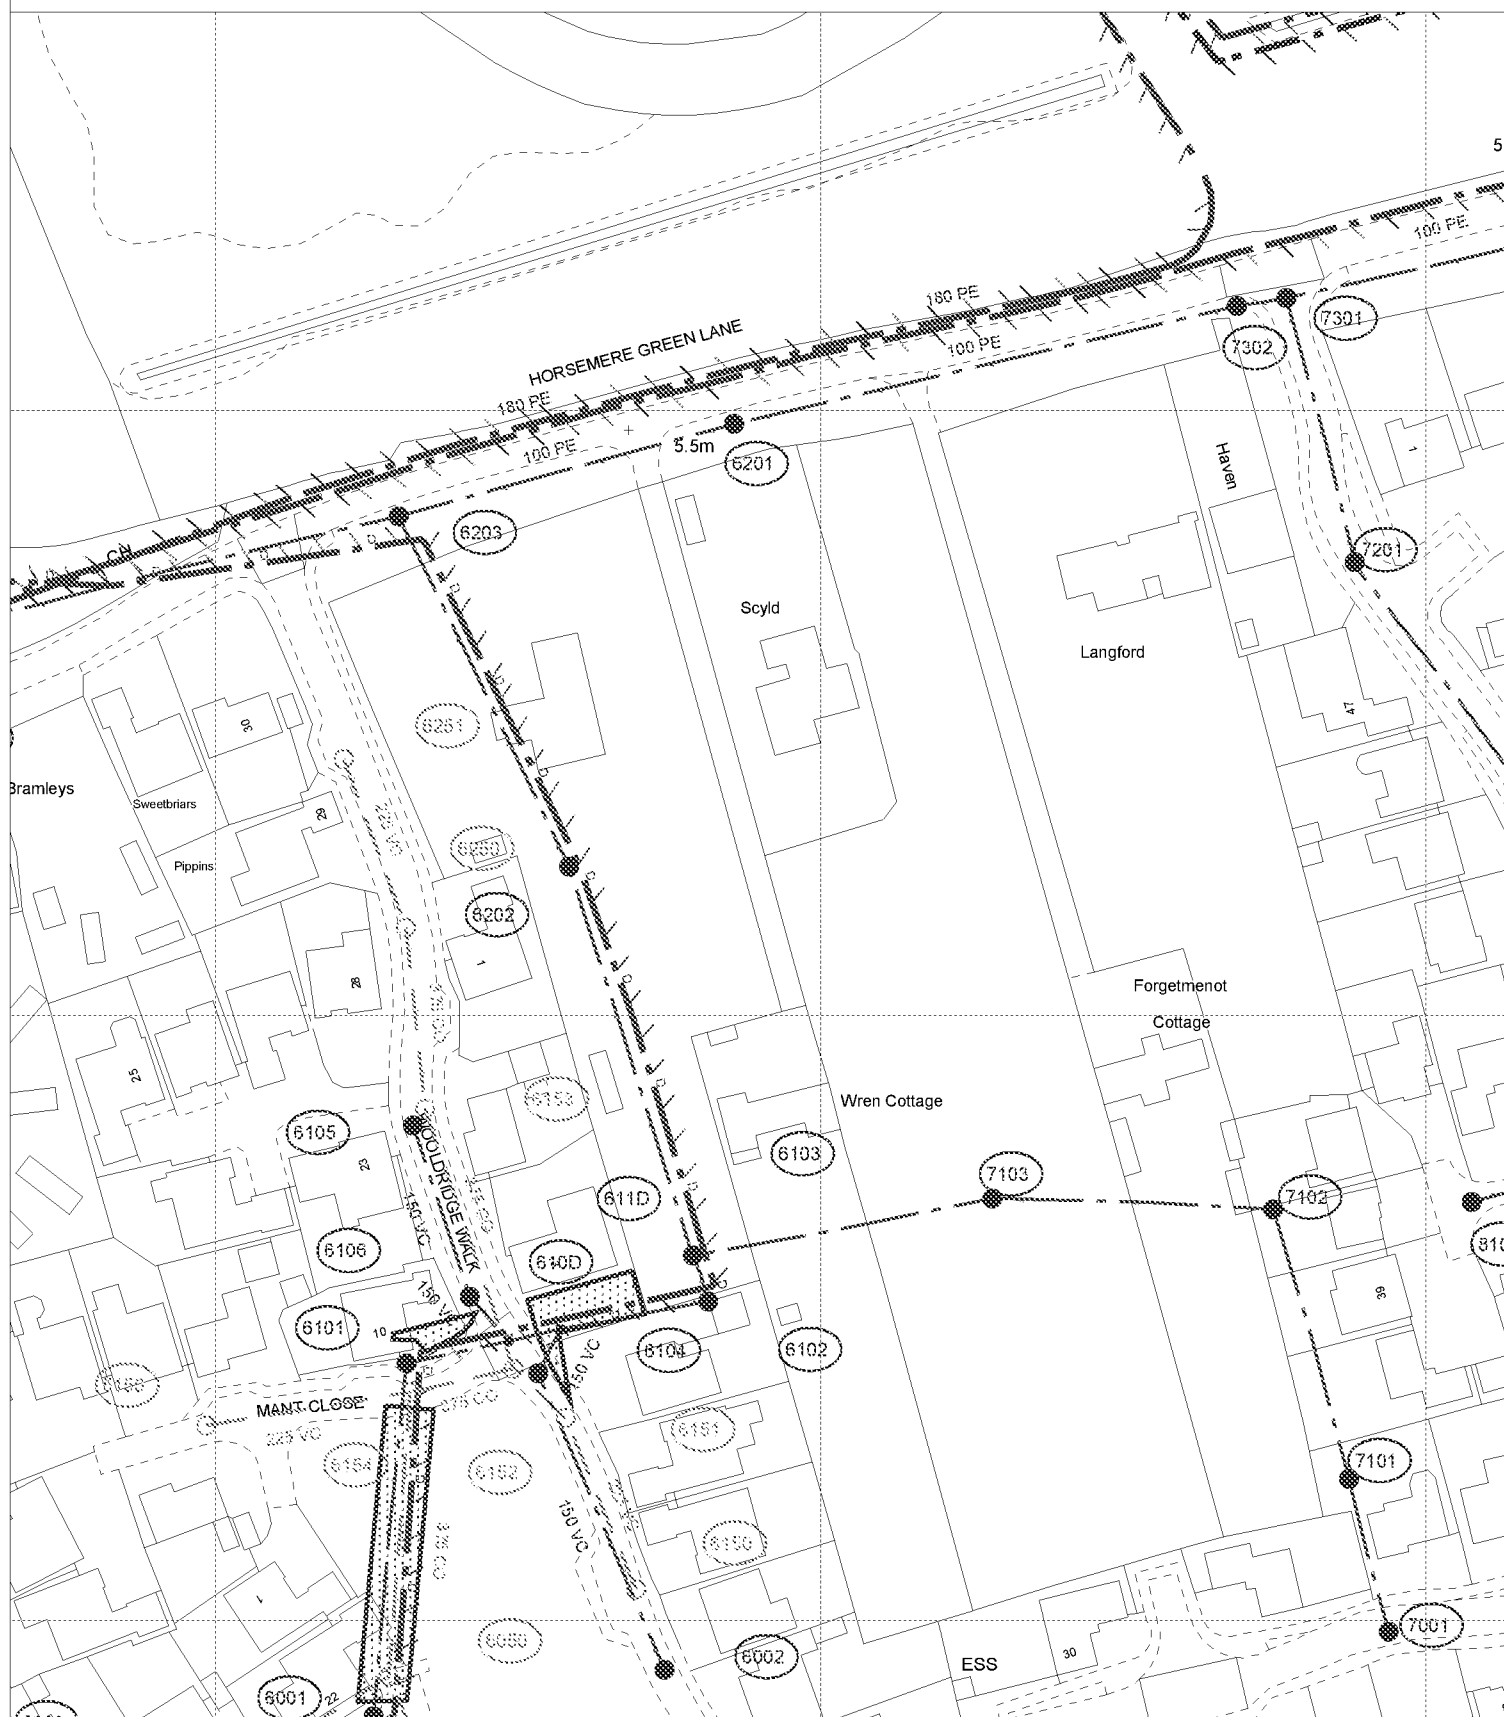

The positions of pipes shown on this plan are believed to be correct, but Southern Water Services Ltd accept no responsibility in the event of inaccuracy. The actual positions should be determined on site.

Based upon Ordnance Survey Digital Data with the permission of the controller of H.M.S.O. Crown Copyright Reserved Licence No. WU 298530

O.S. REF: SU9902SE

Scale: 1:1250

Screen Print

WARNING: BAC pipes are constructed of Bonded Asbestos Cement

WARNING: Unknown (UNK) materials may include Bonded Asbestos Cement



Printed By: rudraps

Date: 3-3-2021

Southern Water MapGuide Browser

Requested By:

