



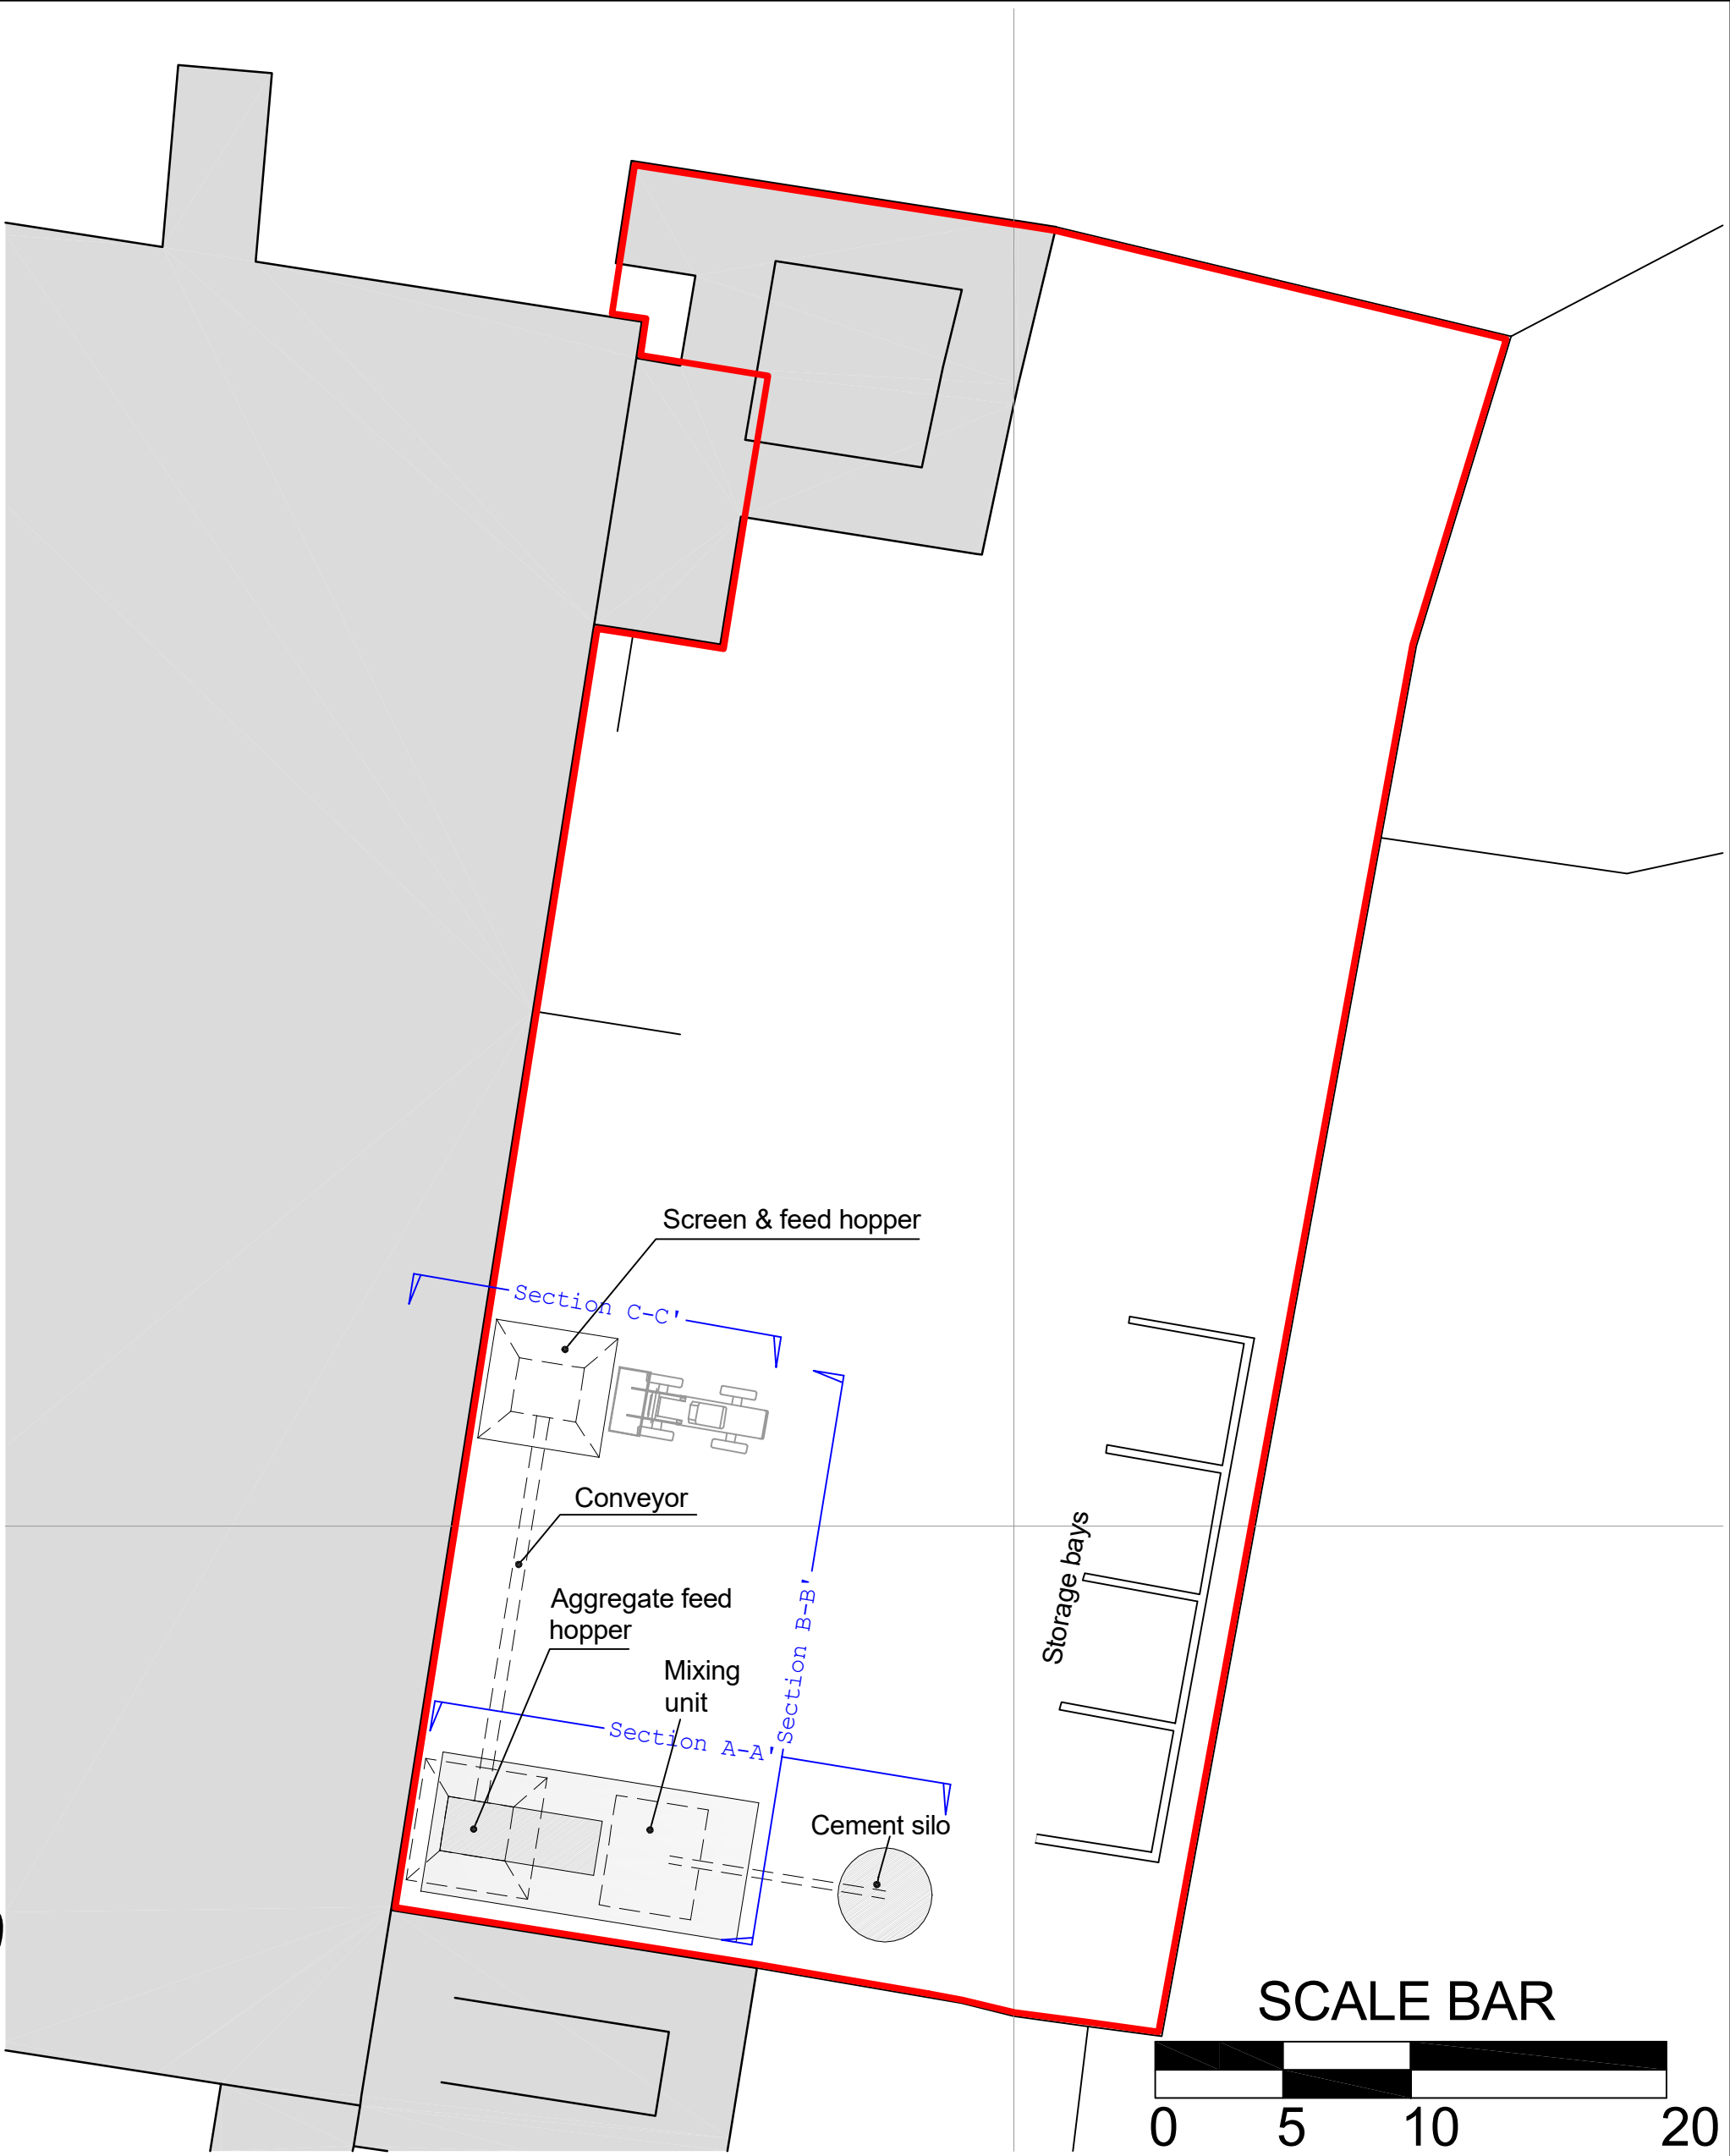

Legend:

 Planning Application Area

REVISIONS			
Date	Description	By	
//	//	//	
//	//	//	
//	//	//	
//	//	//	

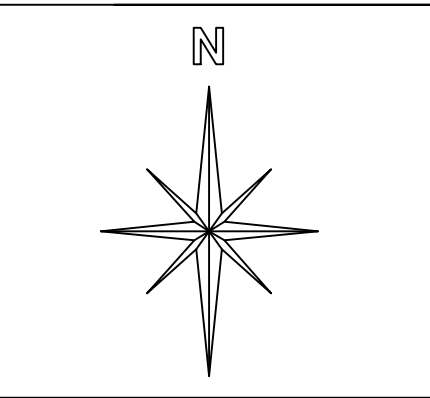

**TERRESTRIA LIMITED**

TERRESTRIA LIMITED
T/A M&M Consulting
83 Barn Lane
Solithull
B92 7NB
Tel - 01212 742 4448
Mob - 07712779525
e-mail - mick@terrestria.co.uk

Client

Dudman Aggregates

Job Title
RUDFORD INDUSTRIAL ESTATE

Project Title
Application for concrete batching plant

Scale	Date	Drawn by	Checked
1:250@A3	AUG 19	SW	MM

Dwg. title
Proposed site layout

DWG No.
DG/RIE/PA-03A