
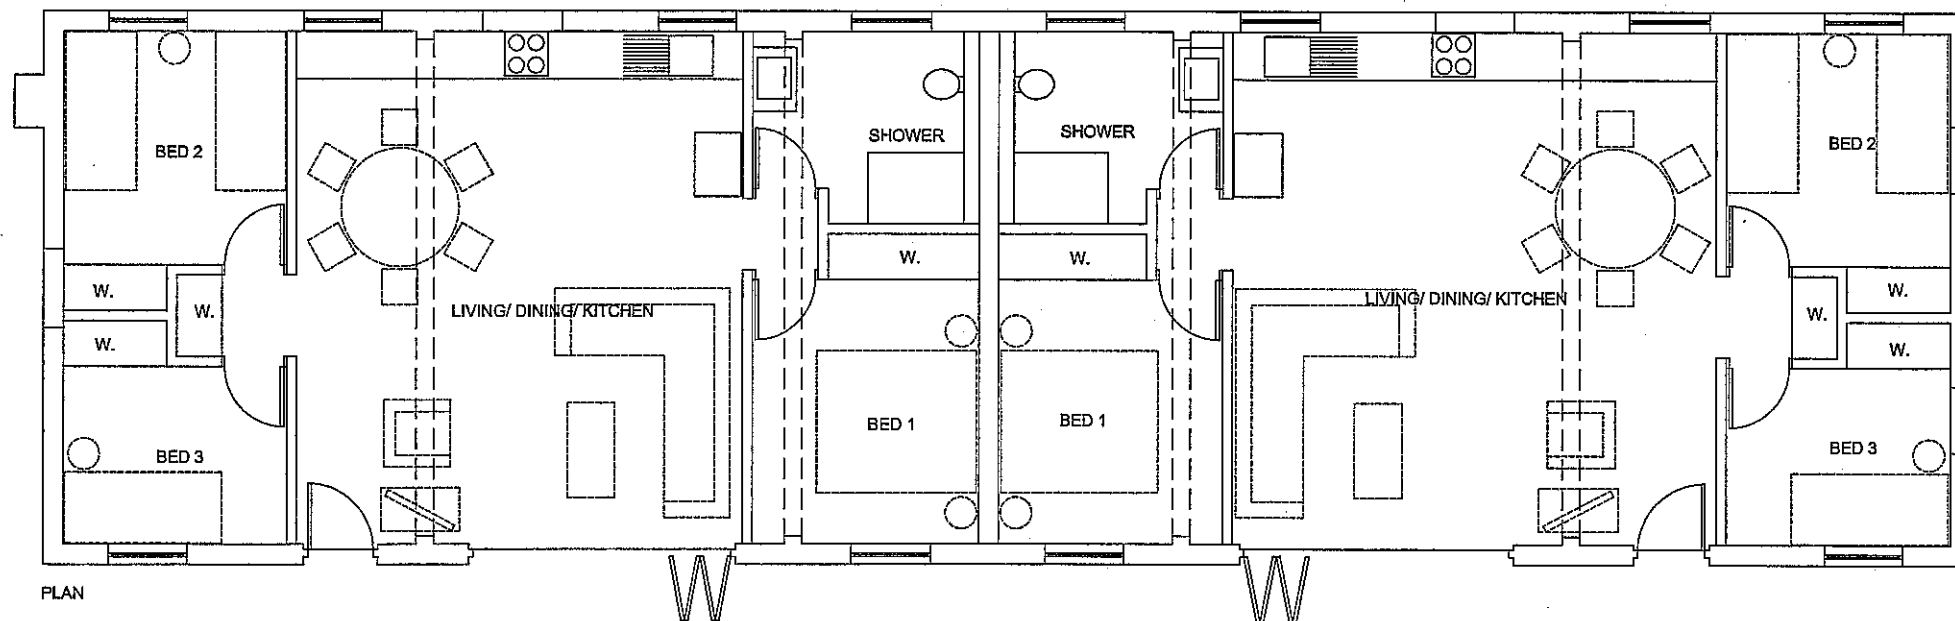
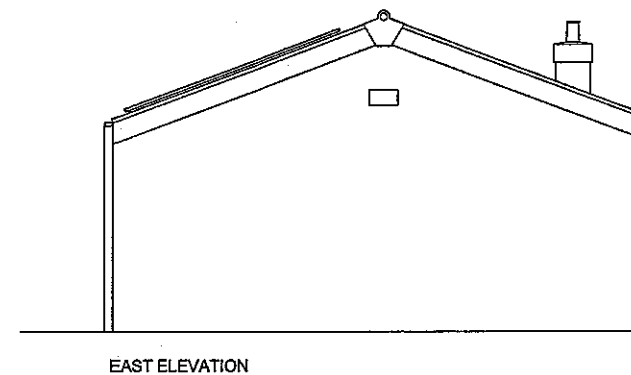
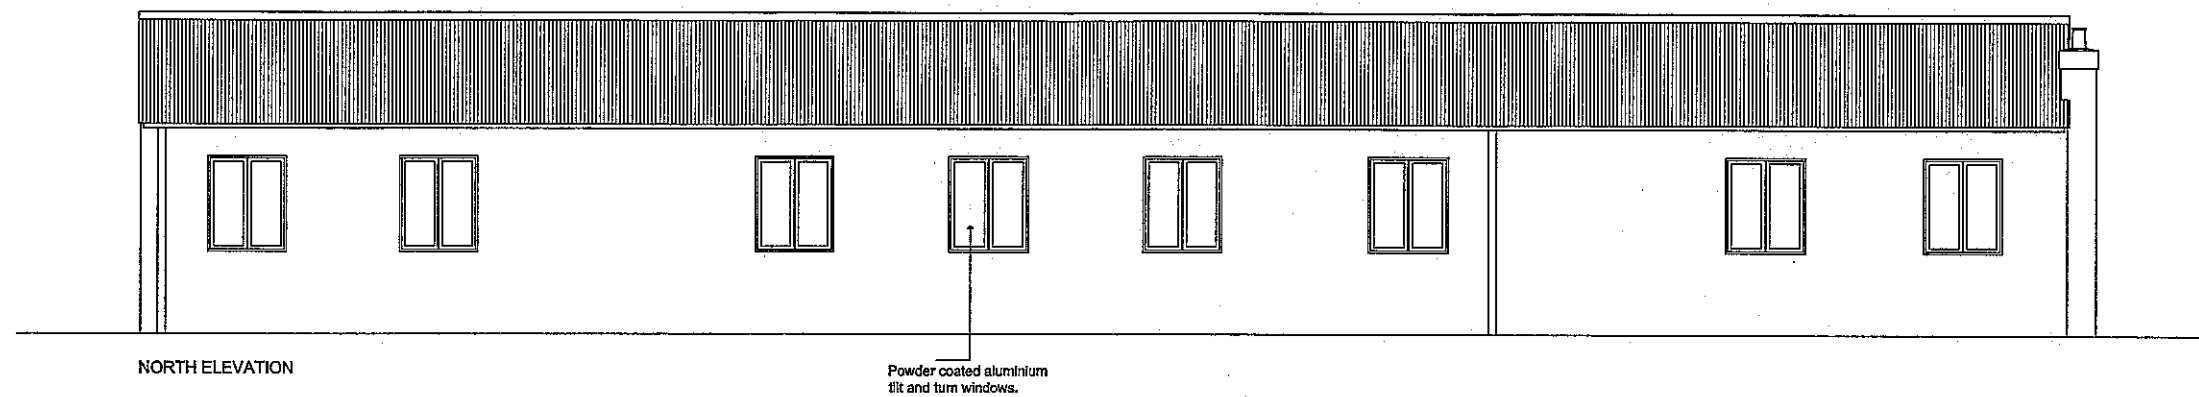
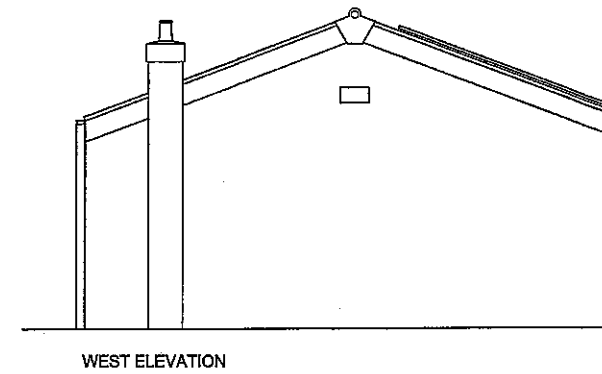


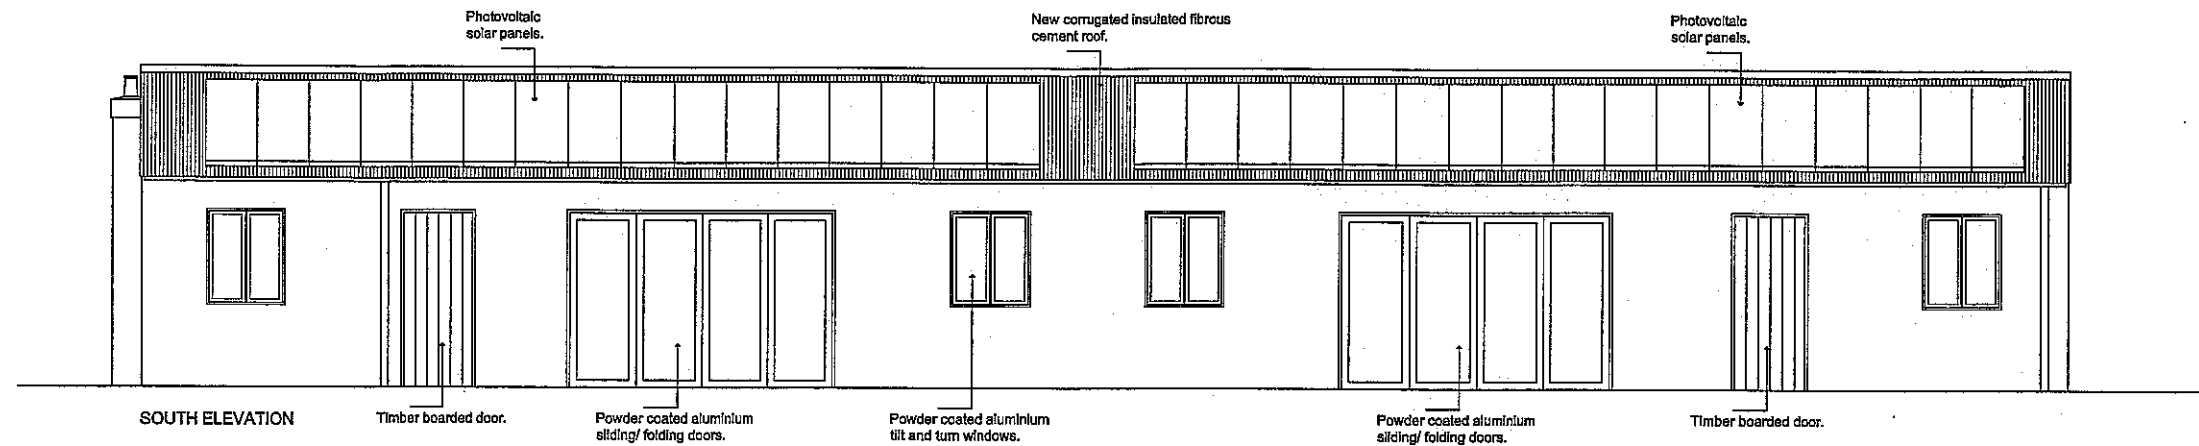

0 1 2 3 4 5
Scale in Metres

NOTES
Do not scale from this drawing.
All dimensions must be checked on site prior to commencement of construction.
Philip Wagner Architects are to be informed of any discrepancies prior to commencement of construction.
This drawing is the property of Philip Wagner Architects and is not to be reproduced without written permission.
STATUS

REVISIONS
A: 24.01.20. Solar panels added.
B: 15.09.21. Windows now aluminium tilt and turn.

PROJECT
CLIMPING CAMPSITE BN17 6QU
DRAWING TITLE
MAIN BUILDING-PLANS AS PROPOSED
DATE
SEPTEMBER 2019
SCALE
1:50 @A-1, 1:100@A-3.

PHILIP
WAGNER
ARCHITECTS
721/02