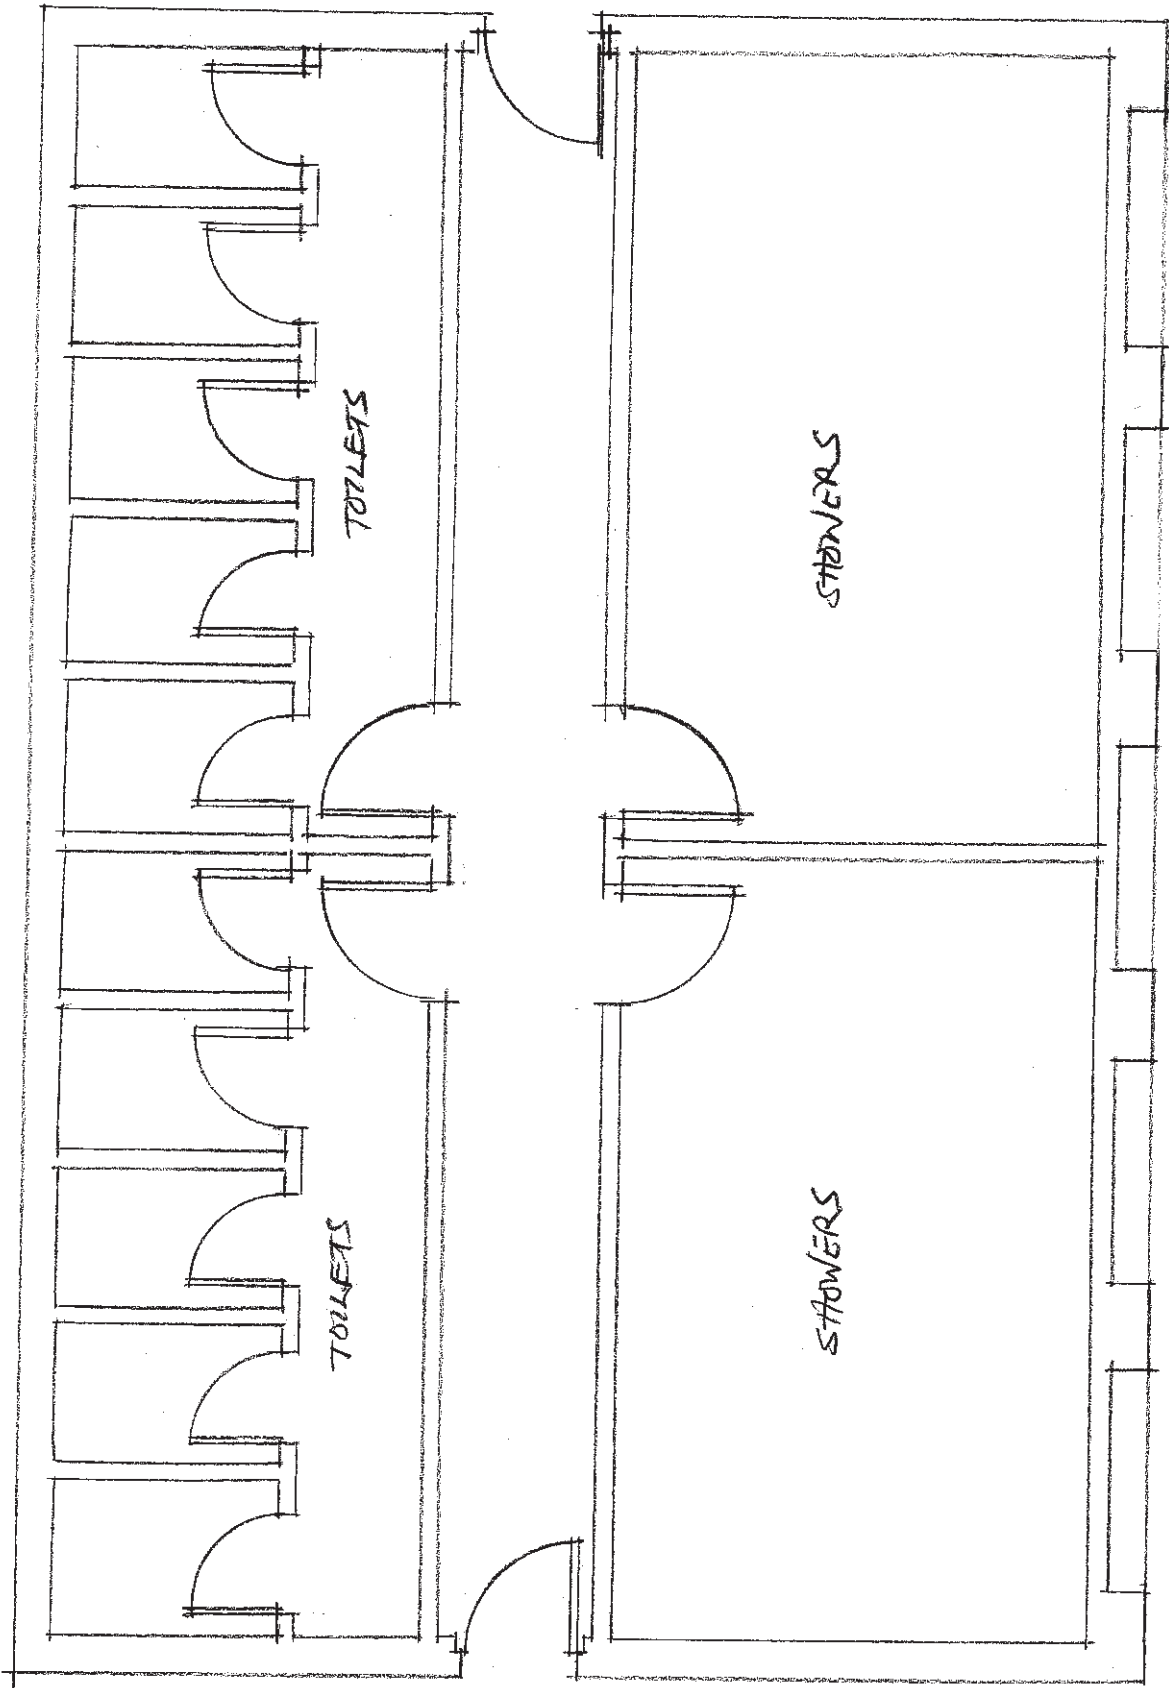


PHILIP WAGNER ARCHITECTS
 ARCHITECTURE PLANNING INTERIOR DESIGN
 5 LADBROKE ROAD LONDON W113PA
 TELEPHONE 020 7221 3219 FAX 020 7229 1445
 • e-mail mailbox@philipwagner.co.uk •

CLIMBING CAMPSITE, CLIMBING, 6N17 SQV

TOILET BLOCK - STORE
PLAN AS EXISTING

SCALE 1:50
 C/A3
 DATE 02/10/01
 REV. 721 / 20

NO DIMENSIONS TO BE SCALED FROM THIS DRAWING, ALL DIMENSIONS TO BE CHECKED ON SITE