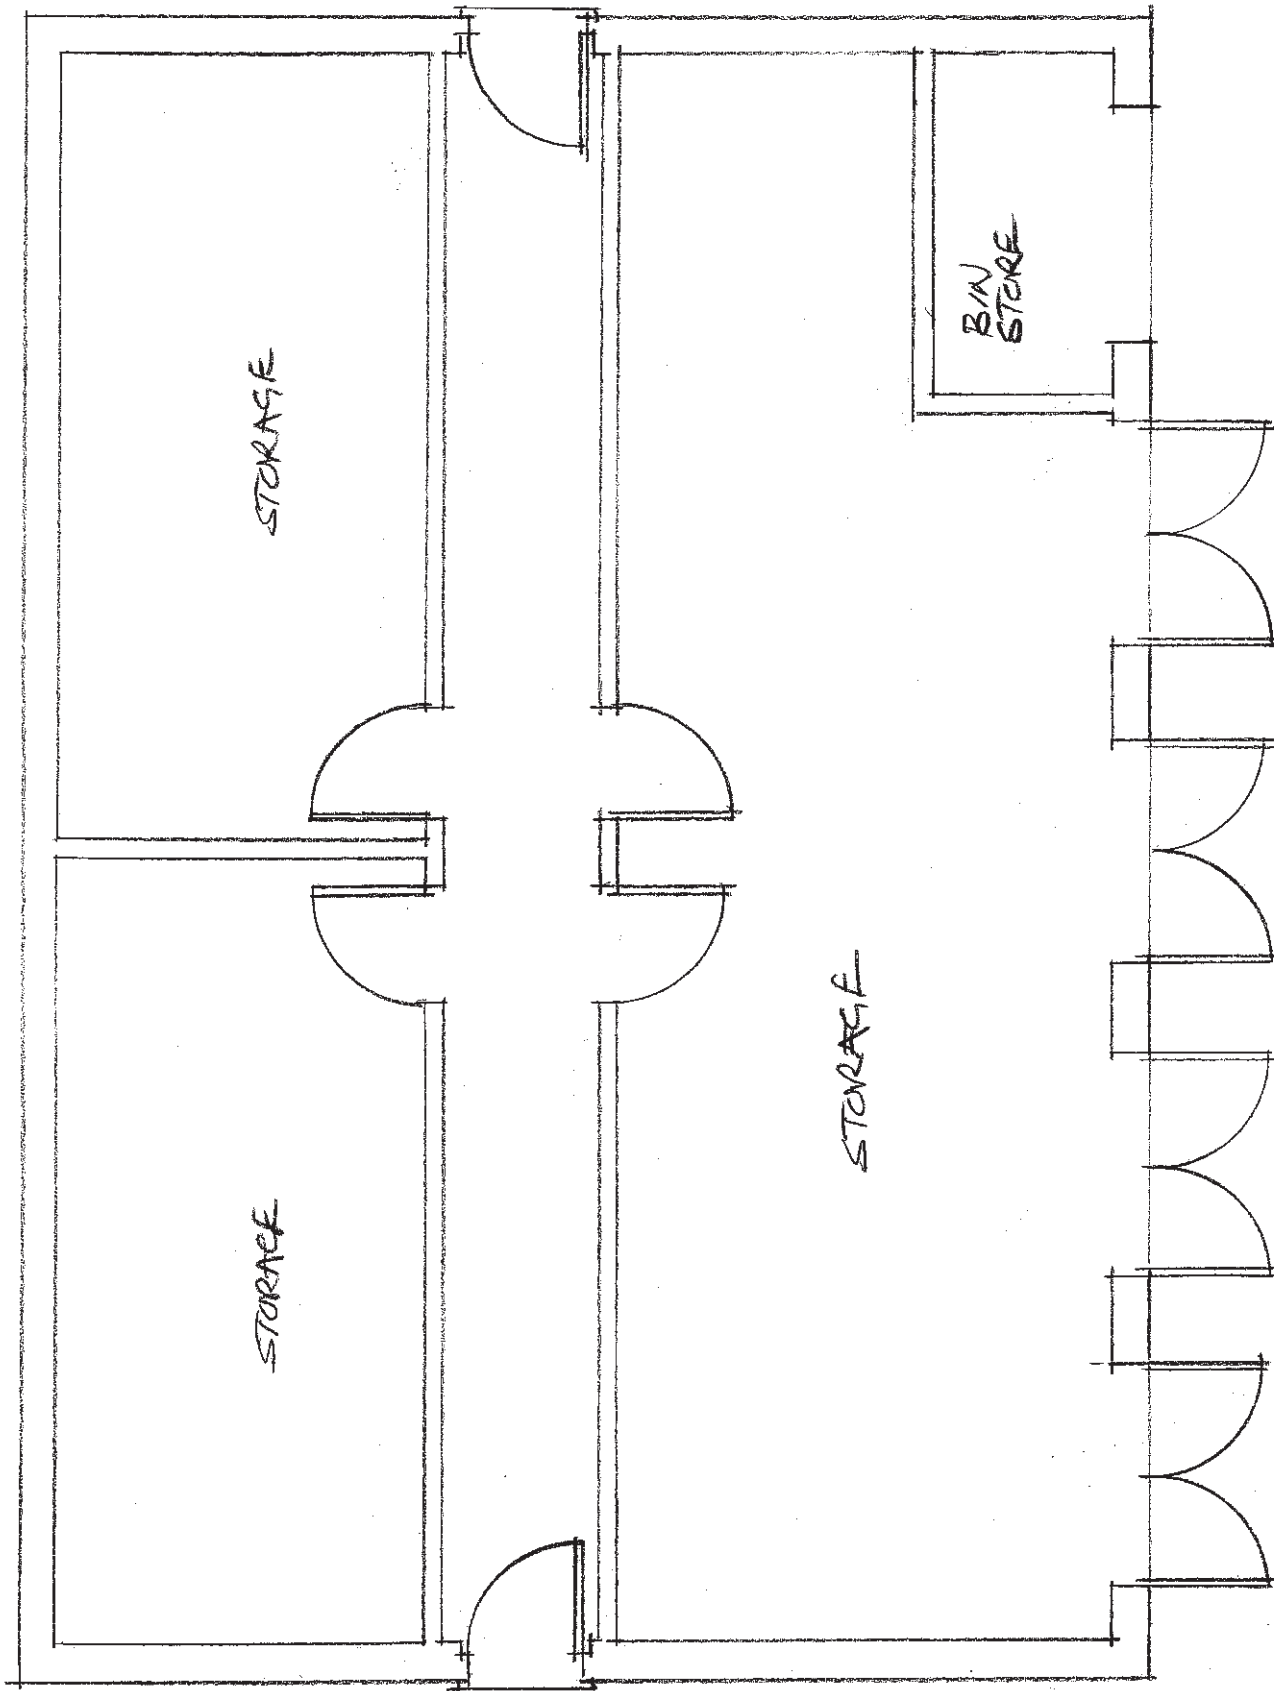


PHILIP WAGNER ARCHITECTS
ARCHITECTURE PLANNING INTERIOR DESIGN
5 LADBROKE ROAD LONDON W113PA
TELEPHONE 020 7221 3219 FAX 020 7229 1445
• e-mail mailbox@philipwagner.co.uk •

CLIPPING CAMPSITE, CLIPPING, CLIPPING, CLIPPING

TOLLET BLOCK - STORE
PLAN AS PROPOSED

SCALE 1:150
DATE 02/10/21
REV 721 / 22

NO DIMENSIONS TO BE SCALED FROM THIS DRAWING, ALL DIMENSIONS TO BE CHECKED ON SITE