
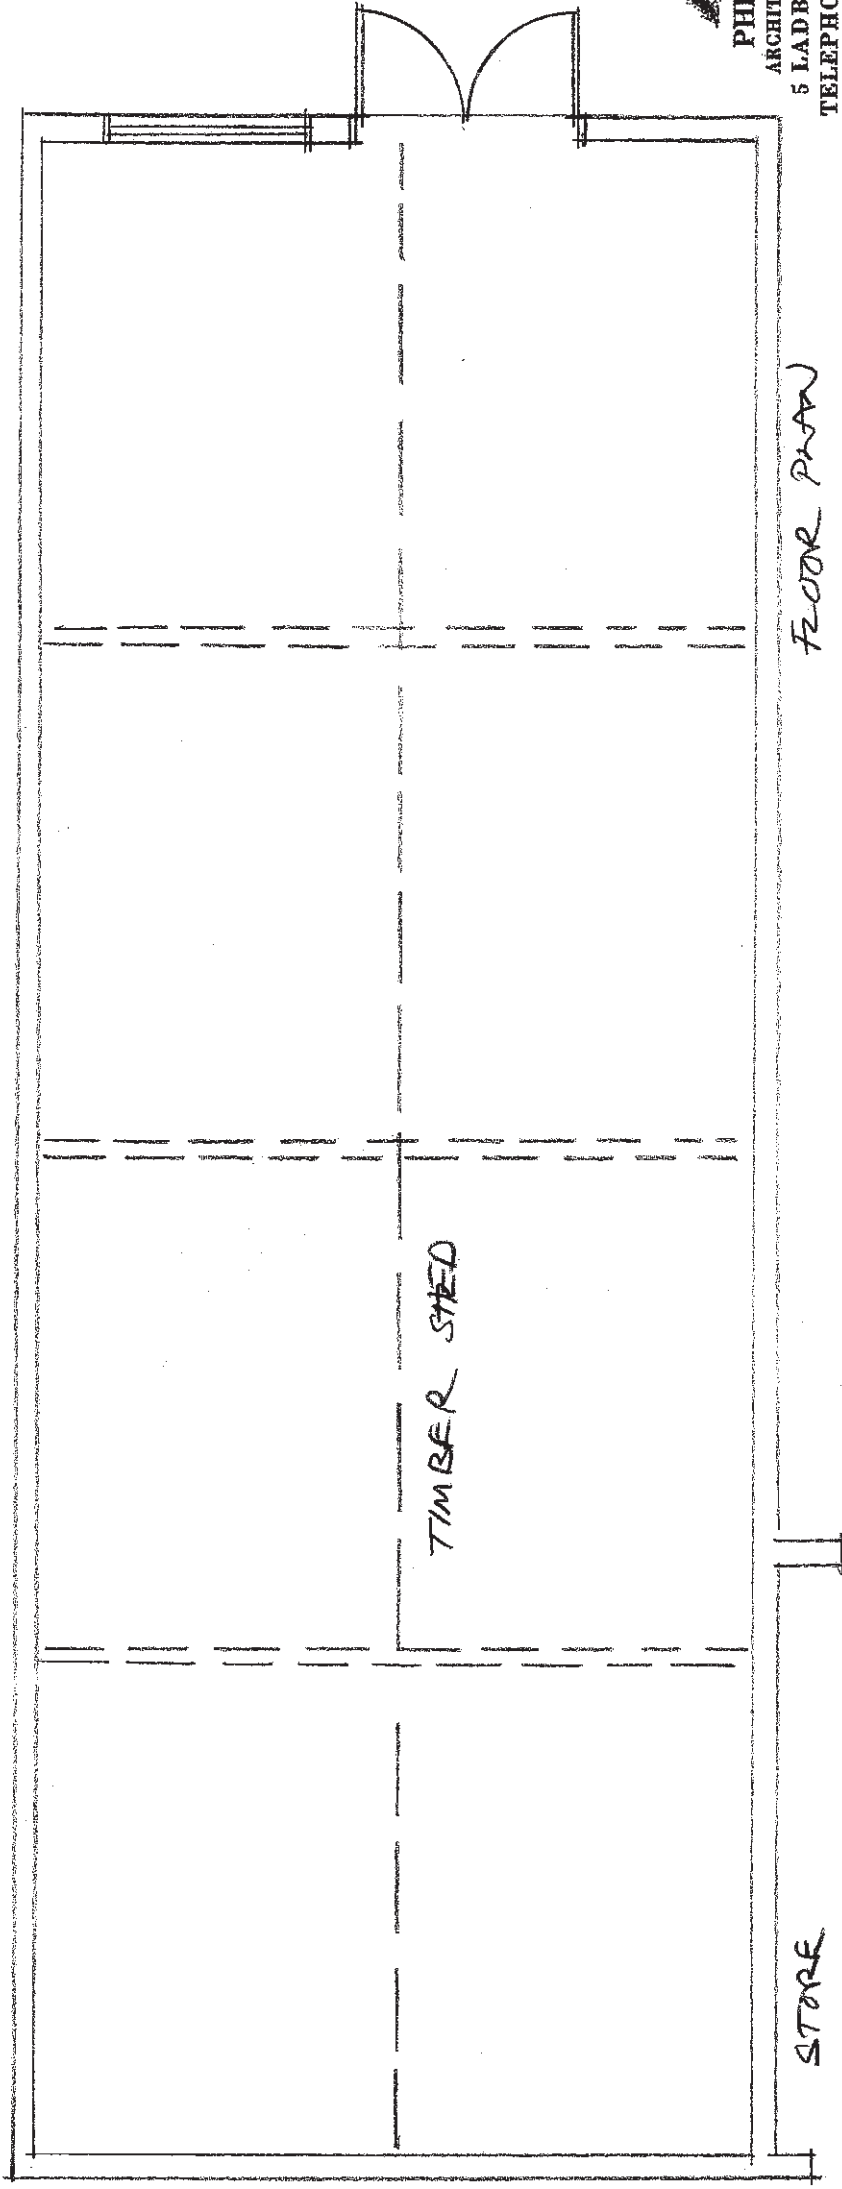


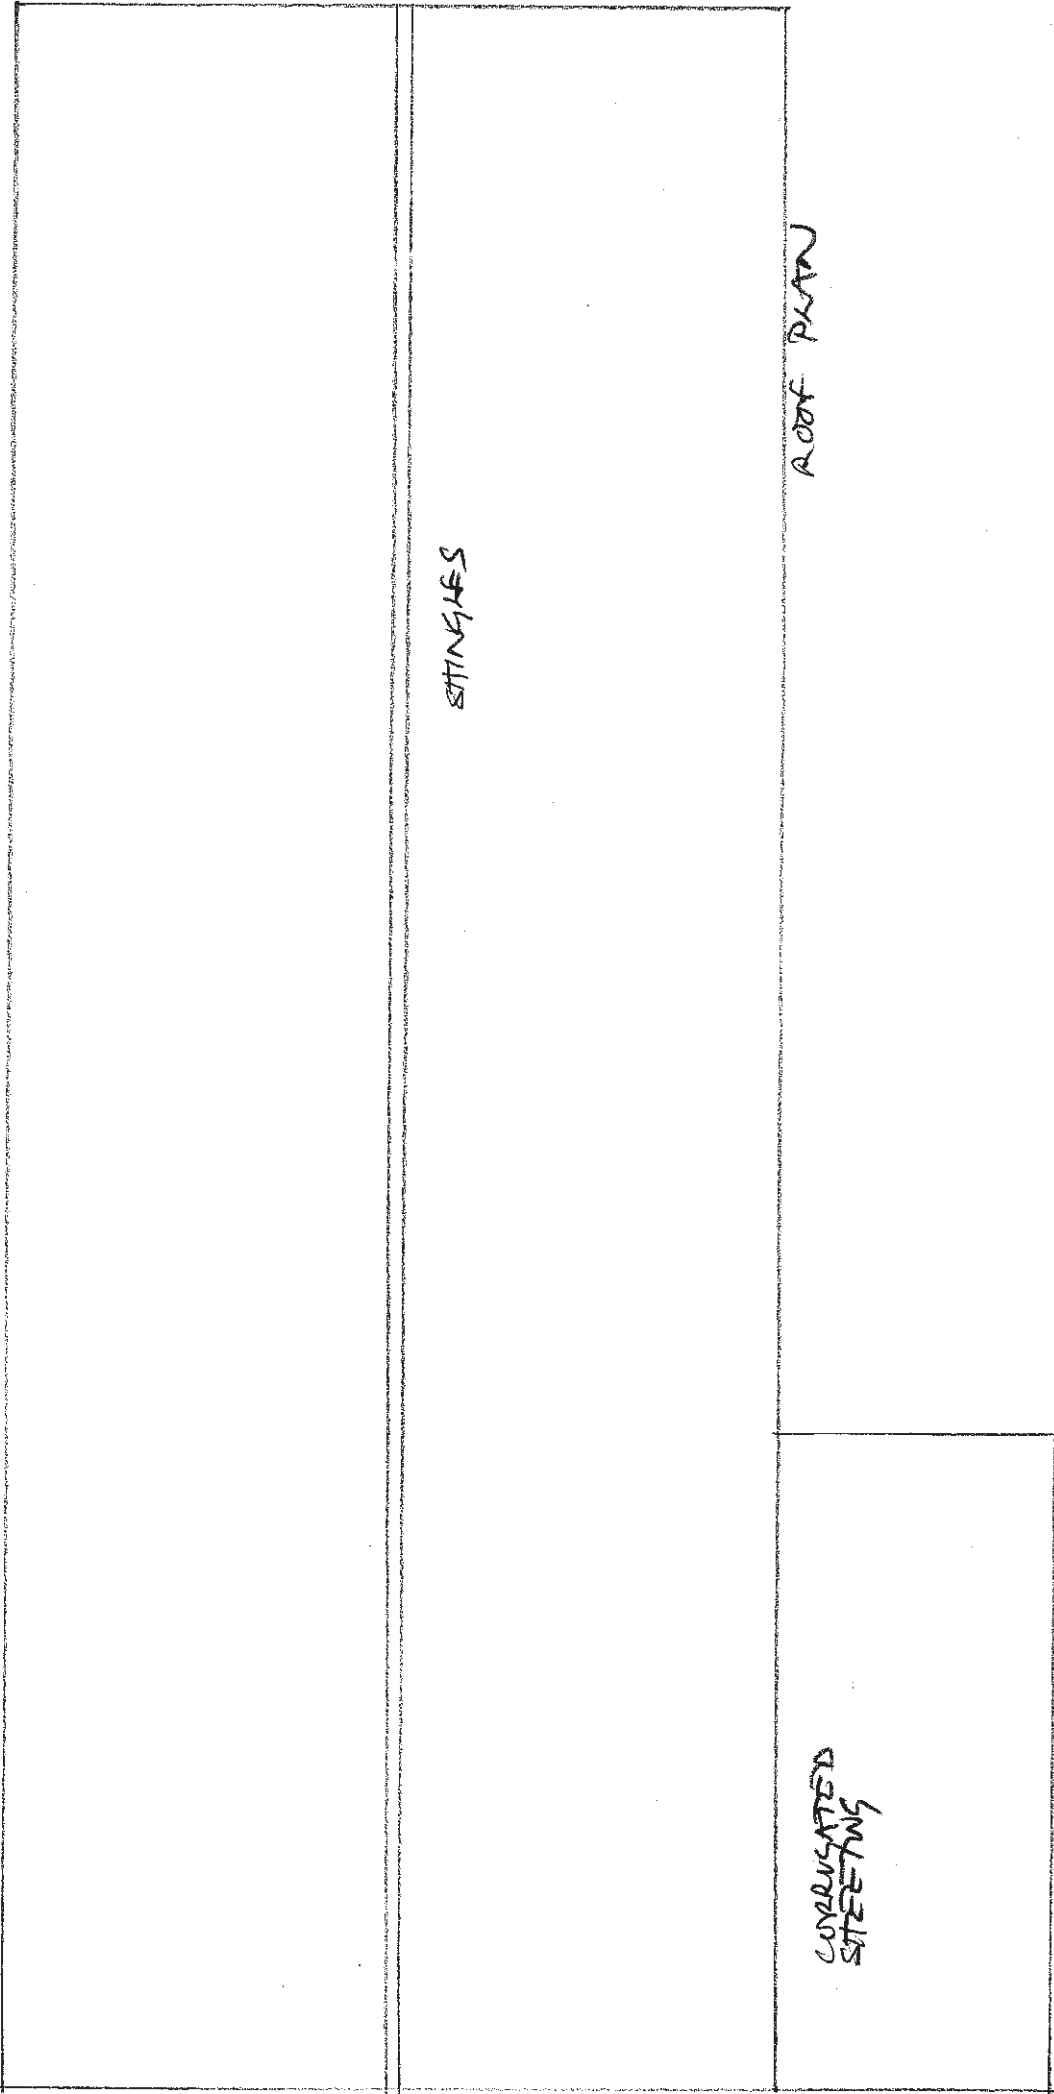

PHILIP WAGNER ARCHITECTS
ARCHITECTURE PLANNING INTERIOR DESIGN
5 LADBROKE ROAD LONDON W113PA
TELEPHONE 020 7221 3219 FAX 020 7229 1445
• e-mail mailbox@philipwagner.co.uk •

CLIMPING CAMPSTE, CLIMPING BN17 5QU
TIMBER SHED - GAMES ROOM
PLANS AT EXISTING
SCALE 1:50
DATE 02/10/04
721 / 18
REV.