
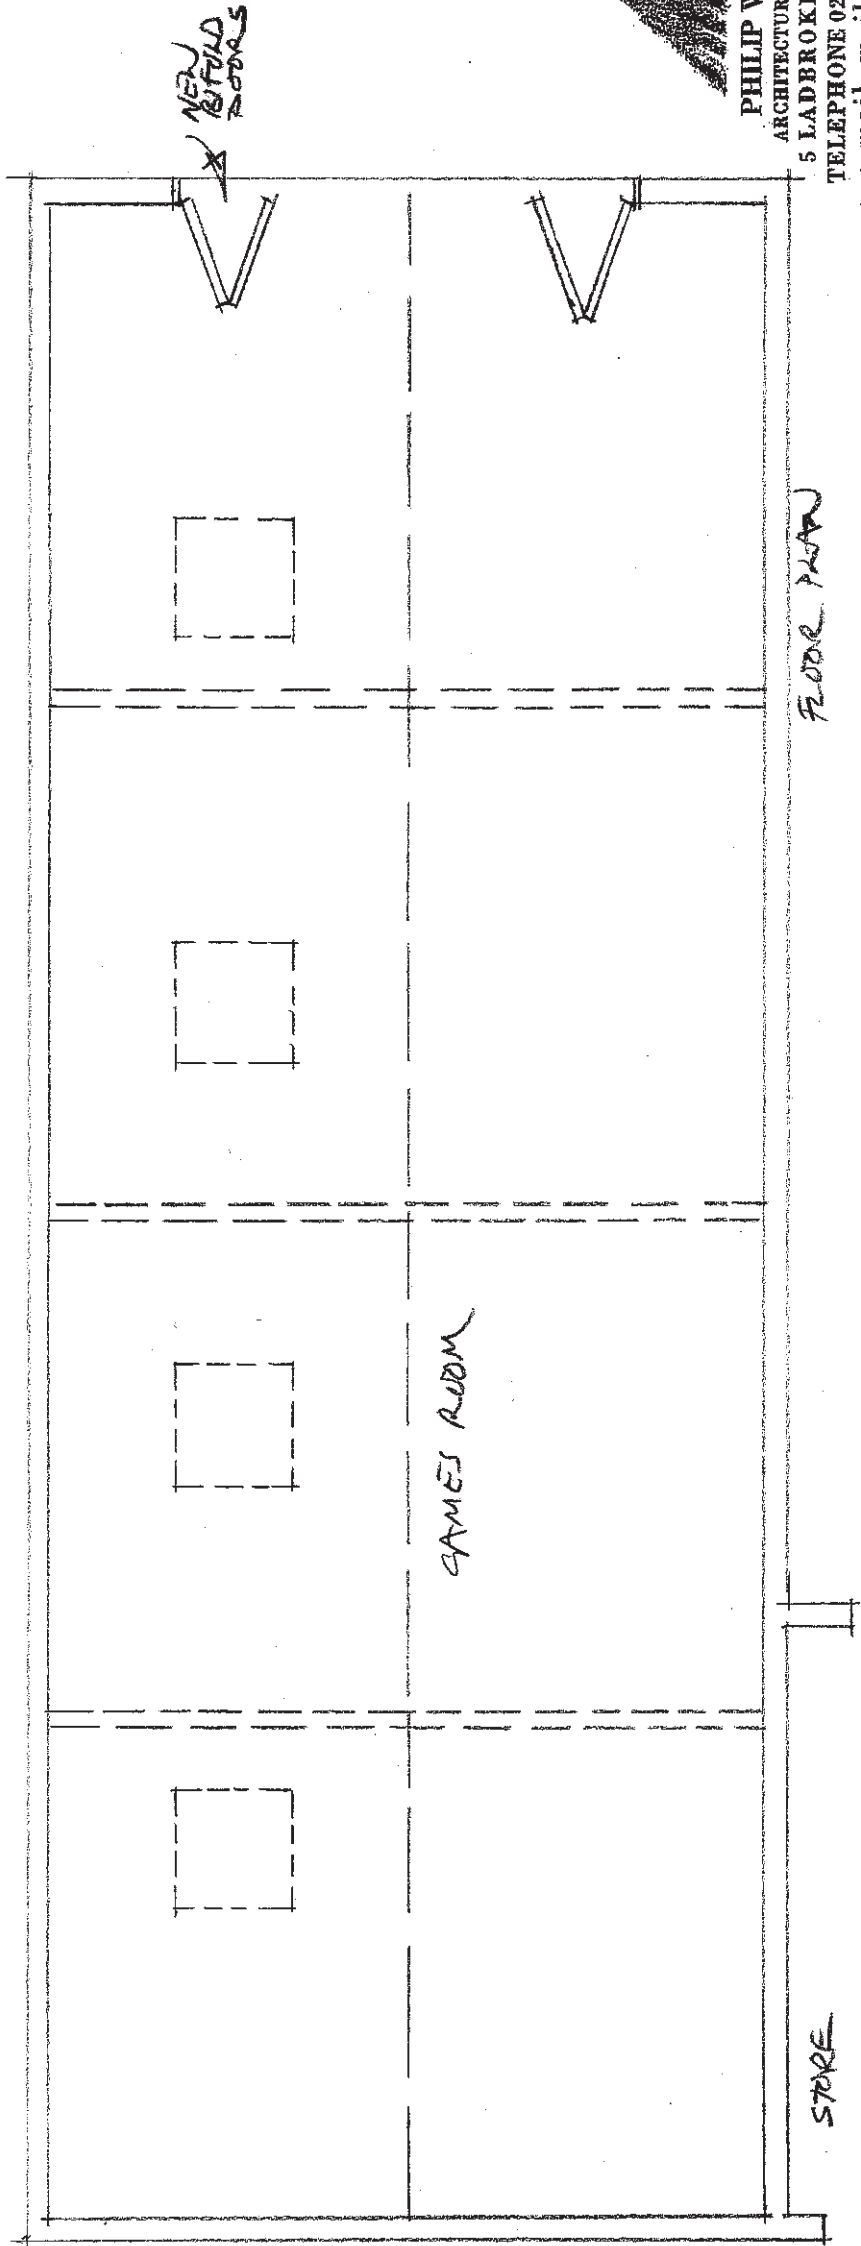


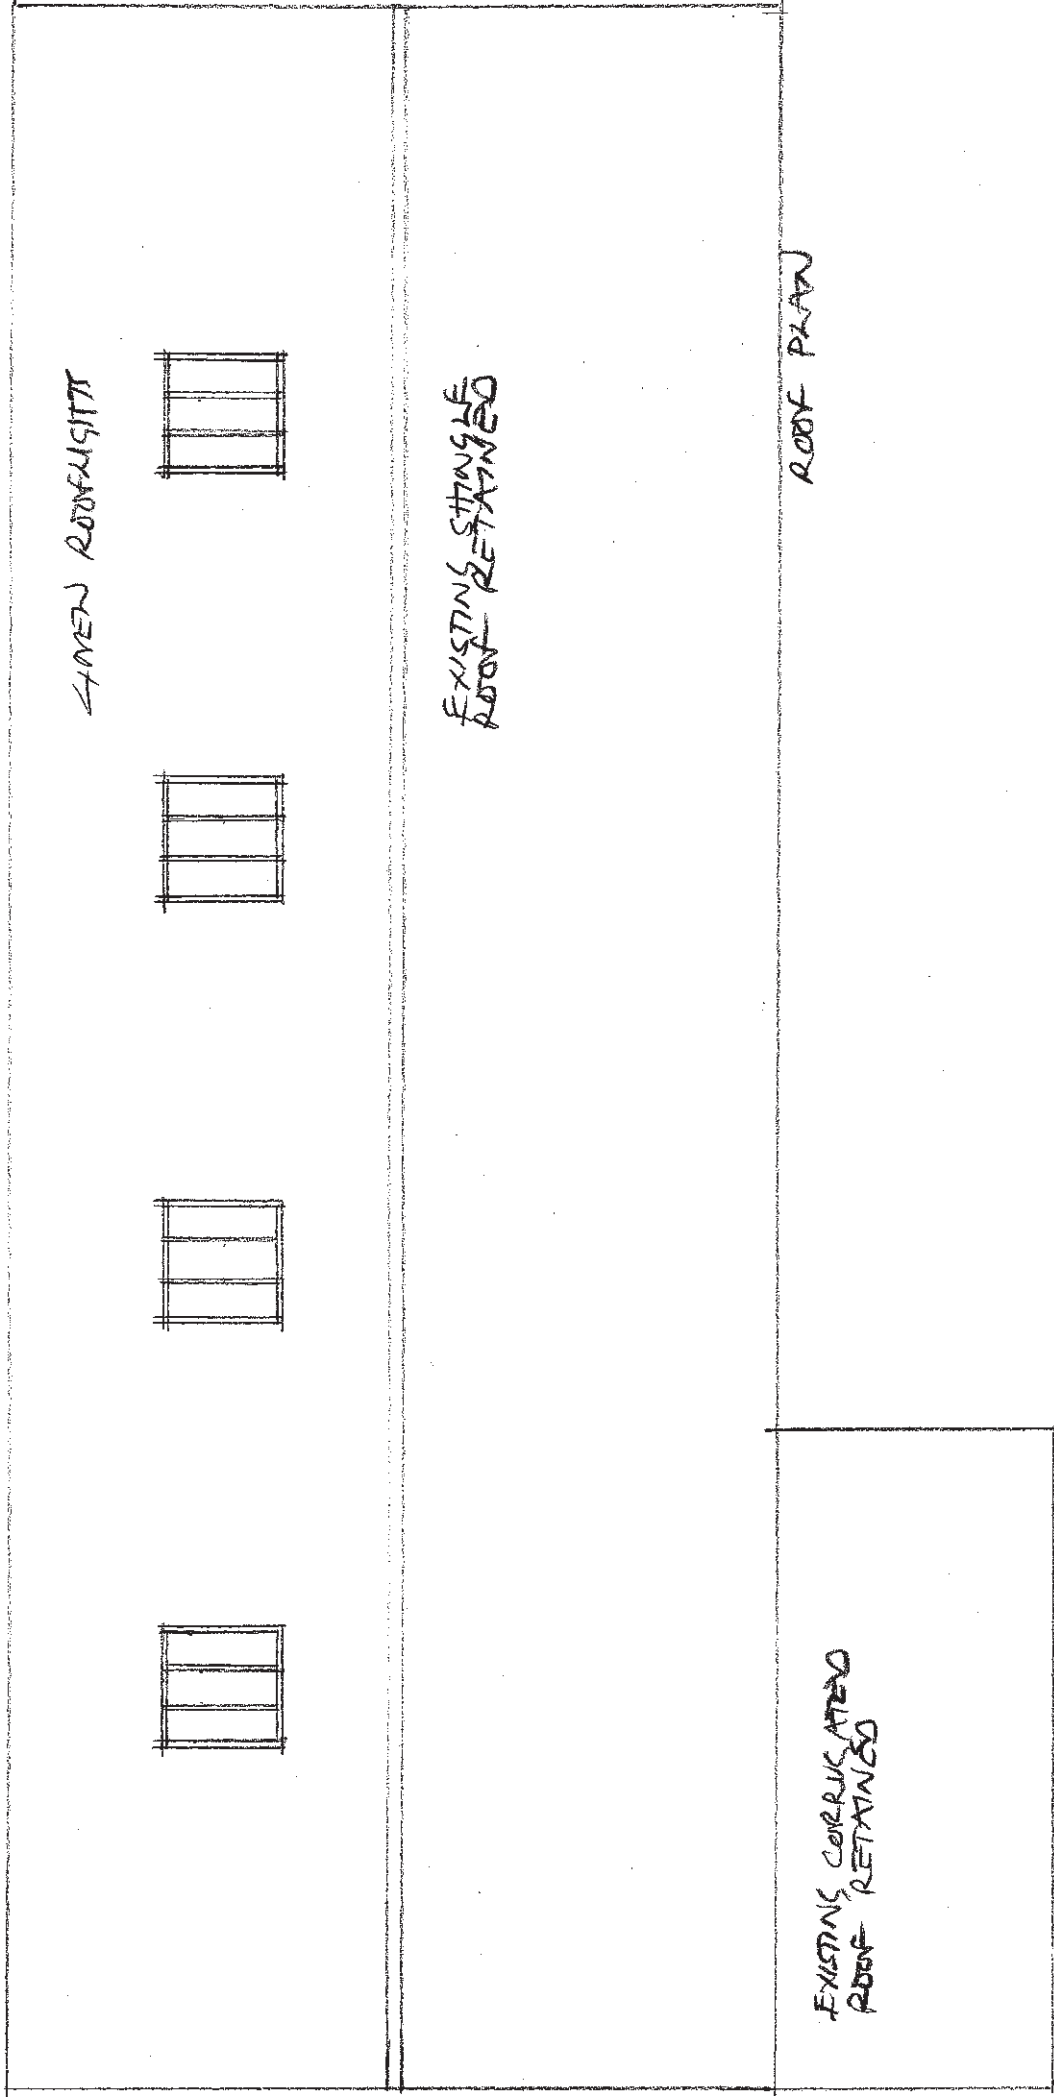

PHILIP WAGNER ARCHITECTS
ARCHITECTURE PLANNING INTERIOR DESIGN
5 LADBROKE ROAD LONDON W11 3PA
TELEPHONE 020 7221 3219 FAX 020 7229 1445
• e-mail mailbox@philipwagner.co.uk •

CLIMBING CAMPSITE, CLIMBING BN17 5QV
TIMBER SHED - GAMES ROOM
PLANS AS PROPOSED

SCALE 1:50

0 1 2 3 4 5 6
METRES

DATE 02/10/21 721 / 19
SCALE 1:50
REV. 1