

The Baird Farming Partnership

Church Farm
Climping

Location and Access plan

SCALE :
1 : 1250


@ A4

DATE :
23/02/2018



MAP FILENAME :
[Filename]

Map data shown may contain Ordnance Survey © products supplied by
Pear Technology Services Ltd; Email: info@peartechnology.co.uk
© Crown Copyright and database rights from date shown above
Ordnance Survey © licence number 100023148

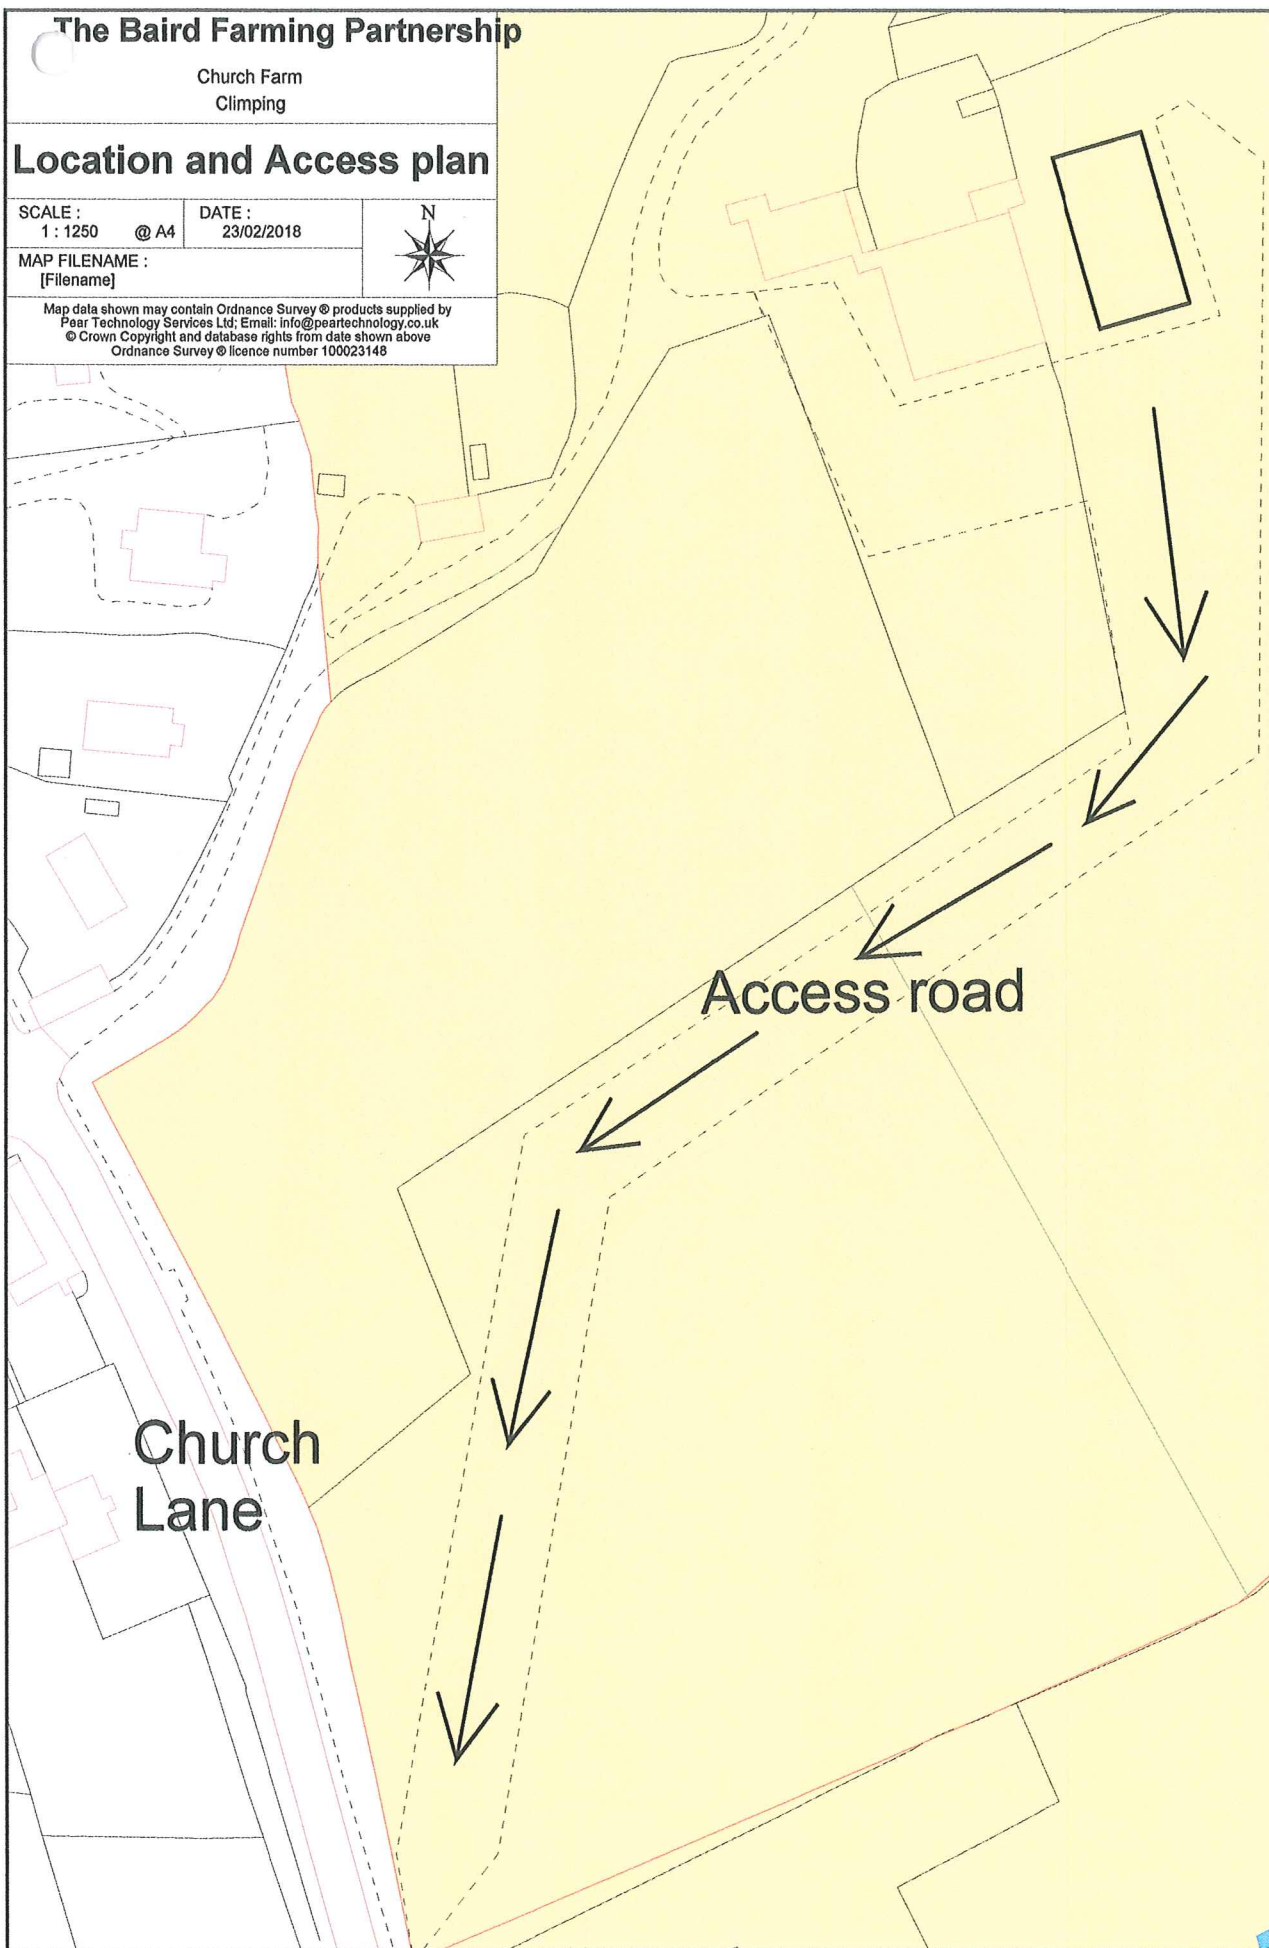

The Baird Farming Partnership

Church Farm
Climping

Site Plan

SCALE :
1 : 500

@ A4

DATE :
23/02/2018



MAP FILENAME :
[Filename]

Map data shown may contain Ordnance Survey © products supplied by
Pear Technology Services Ltd; Email: info@peartechnology.co.uk
© Crown Copyright and database rights from date shown above
Ordnance Survey © licence number 100023148

**Agricultural
barn**

Curtilage

NG4125
1.20

Access

