

[REDACTED]

From: Akehurst, David [REDACTED]
Sent: 06 March 2019 14:46
To: Planning.Responses
Subject: CM/5/19/HH

Good afternoon,


Site: Apple Barn Cottage, Grevatts Lane, Climping, BN17 5RE
Reference: PLAN-026815

Please see the attached response regarding the recent planning consultation for the above site.

Kind regards,

[REDACTED]

David Akehurst
Technical Assistant
Developer Services

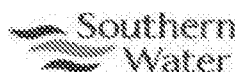

[REDACTED]

Southern Water, Southern House, Sparrowgrove, Otterbourne, SO21 2SW

This e-mail is intended solely for the person or organisation to which it is addressed. It may contain privileged and confidential information. If you are not the intended recipient, you are prohibited from copying, disclosing or distributing this e-mail or its contents (as it may be unlawful for you to do so) or taking any action in reliance on it. If you receive this e-mail by mistake, please delete it then advise the sender immediately. Without prejudice to the above prohibition on unauthorised copying and disclosure of this e-mail or its contents, it is your responsibility to ensure that any onward transmission, opening or use of this message and any attachments will not adversely affect your or the onward recipients' systems or data. Please carry out such virus and other such checks as you consider appropriate. An e-mail reply to this address may be subject to monitoring for operational reasons or lawful business practices. This e-mail is issued by Southern Water Services Limited, company number 2366670, registered in England and having its registered office at Southern House, Yeoman Road, Worthing, BN13 3NX, England. In sending this e-mail the sender cannot be deemed to have specified authority and the contents of the e-mail will have no contractual effect unless (in either case) it is otherwise agreed between Southern Water Services Limited and the recipient.

This message has been scanned for malware by Websense. www.websense.com

SOUTHERN WATER



The positions of pipes shown on this plan are believed to be correct, but Southern Water Services Ltd accept no responsibility in the event of inaccuracy. The actual positions should be determined on site.

Based upon Ordnance Survey Digital Data with the permission of the controller of H.M.S.O. Crown Copyright Reserved Licence No. WU 298530

O.S. REF: SU9901NE

Scale: 1:2500

Screen Print

WARNING: BAC pipes are constructed of Bonded Asbestos Cement

WARNING: Unknown (UNK) materials may include Bonded Asbestos Cement

ARUN DISTRICT COUNCIL CM/5/19/HH




Printed By: chandne

Date: 28-2-2019

Southern Water MapGuide Browser

Requested By:

SOUTHERN WATER

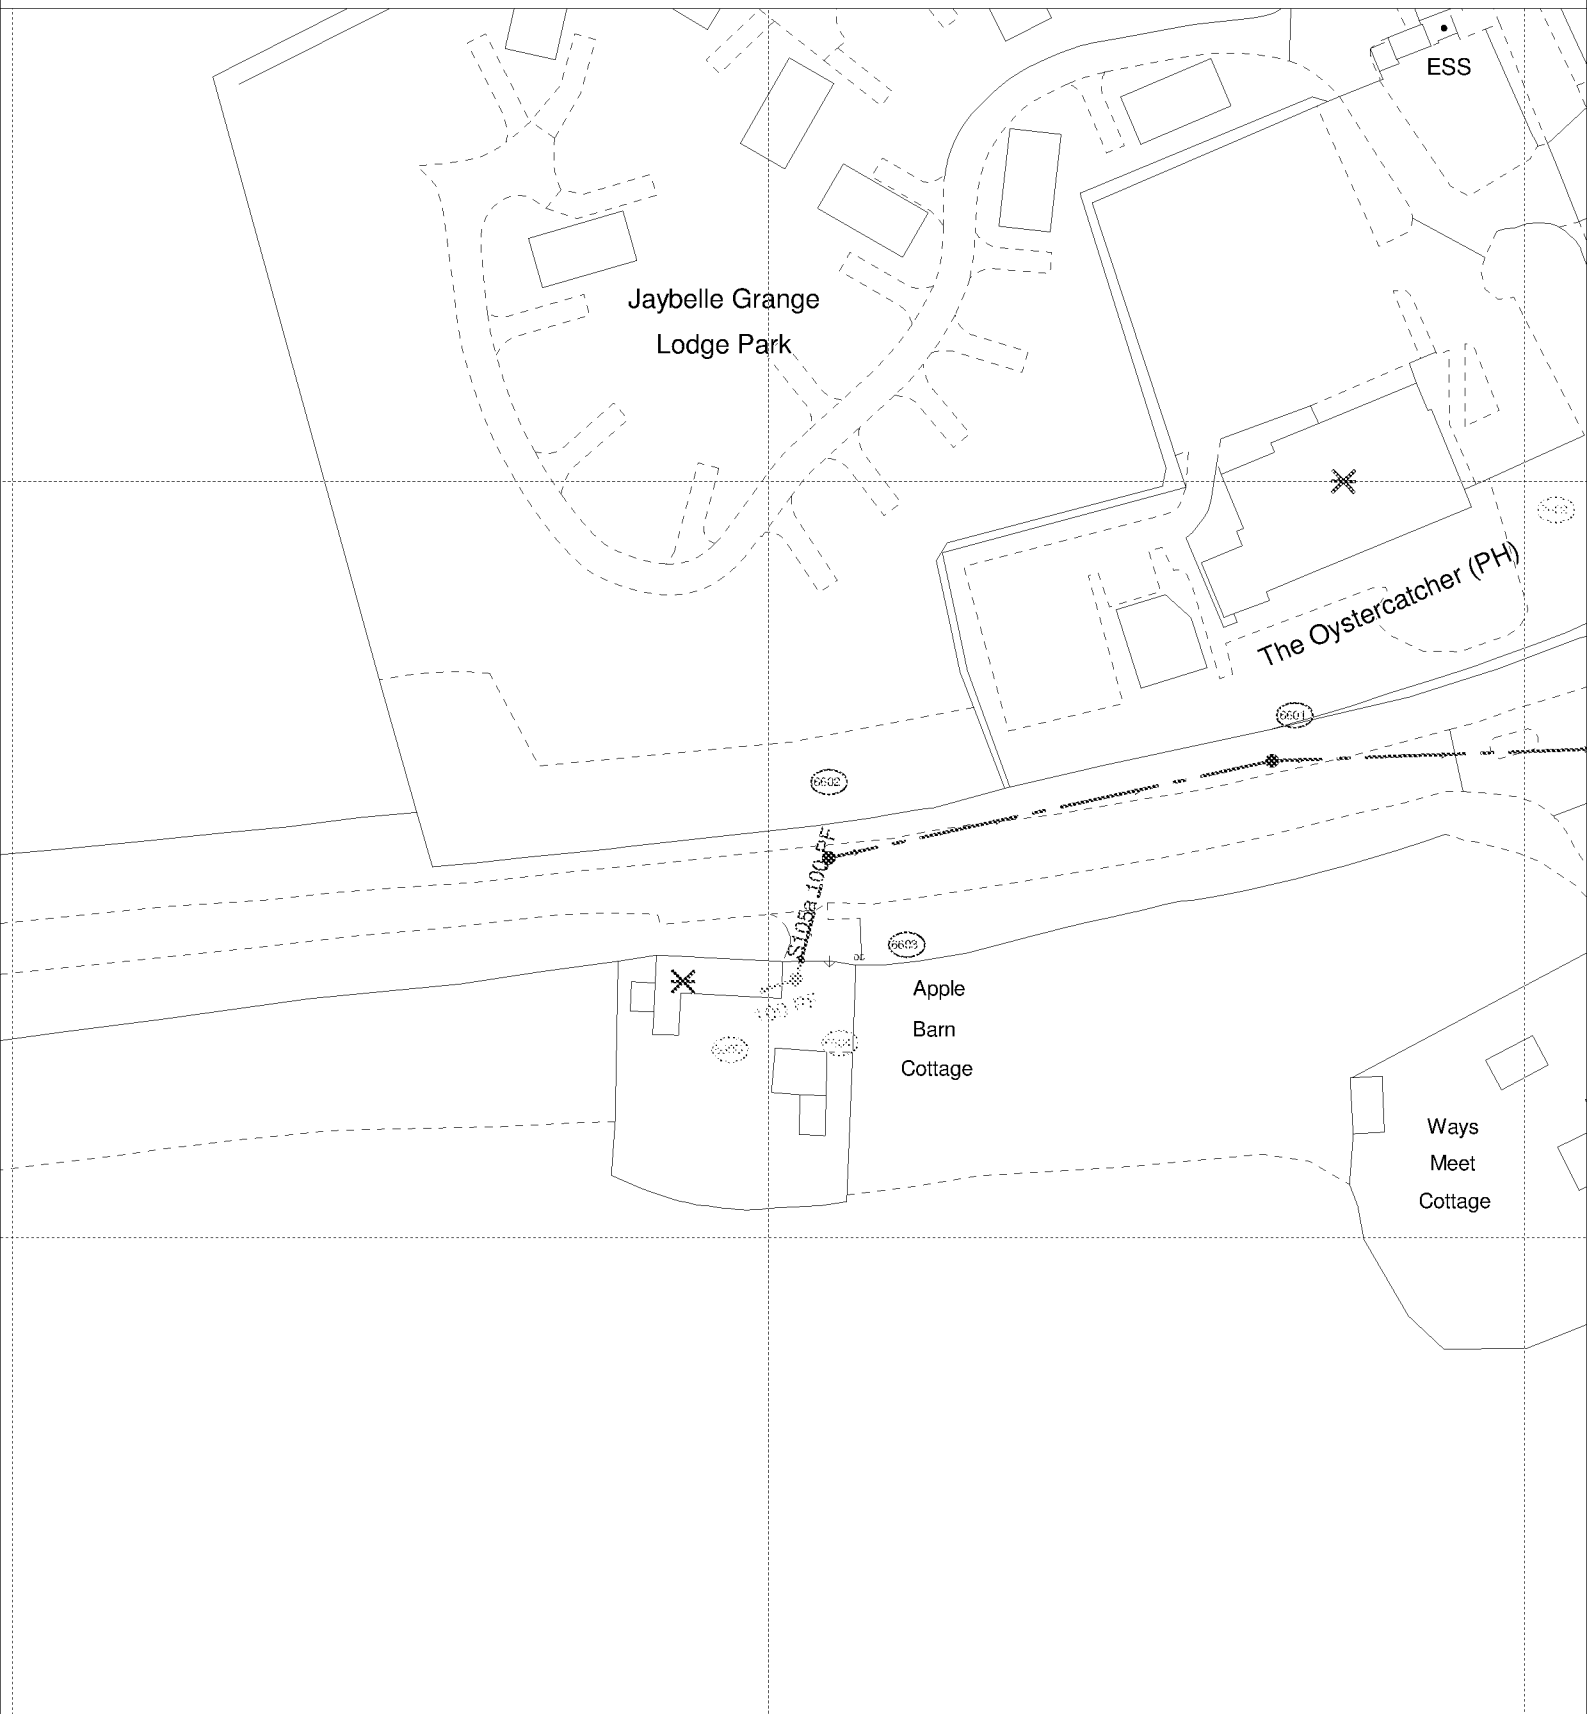

The positions of pipes shown on this plan are believed to be correct, but Southern Water Services Ltd accept no responsibility in the event of inaccuracy. The actual positions should be determined on site.

Based upon Ordnance Survey Digital Data with the permission of the controller of H.M.S.O. Crown Copyright Reserved Licence No. WU 298530

O.S. REF: SU9901NE

Scale: 1:1000

Screen Print

WARNING: BAC pipes are constructed of Bonded Asbestos Cement

WARNING: Unknown (UNK) materials may include Bonded Asbestos Cement

ARUN DISTRICT COUNCIL CM/5/19/HH



Printed By: chandne

Date: 28-2-2019

Southern Water MapGuide Browser

Requested By:

Ronnie McGregor

From: Amanda Scholes on behalf of Planning.Responses
Sent: 07 March 2019 08:48
To: Planning Scanning
Subject: FW: CM/5/19/HH
Attachments: GIS.pdf; GIS-1.pdf; 06.03.2019 PLAN-026815.pdf

From: Akehurst, David [REDACTED]
Sent: 06 March 2019 14:46
To: Planning.Responses
Subject: CM/5/19/HH


Good afternoon,

Site: Apple Barn Cottage, Grevatts Lane, Climping, BN17 5RE
Reference: PLAN-026815

Please see the attached response regarding the recent planning consultation for the above site.

Kind regards,

[REDACTED]
David Akehurst
Technical Assistant
Developer Services

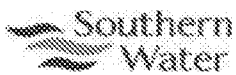

[REDACTED]
Southern Water, Southern House, Sparrowgrove, Otterbourne, SO21 2SW

This e-mail is intended solely for the person or organisation to which it is addressed. It may contain privileged and confidential information. If you are not the intended recipient, you are prohibited from copying, disclosing or distributing this e-mail or its contents (as it may be unlawful for you to do so) or taking any action in reliance on it. If you receive this e-mail by mistake, please delete it then advise the sender immediately. Without prejudice to the above prohibition on unauthorised copying and disclosure of this e-mail or its contents, it is your responsibility to ensure that any onward transmission, opening or use of this message and any attachments will not adversely affect your or the onward recipients' systems or data. Please carry out such virus and other such checks as you consider appropriate. An e-mail reply to this address may be subject to monitoring for operational reasons or lawful business practices. This e-mail is issued by Southern Water Services Limited, company number 2366670, registered in England and having its registered office at Southern House, Yeoman Road, Worthing, BN13 3NX, England. In sending this e-mail the sender cannot be deemed to have specified authority and the contents of the e-mail will have no contractual effect unless (in either case) it is otherwise agreed between Southern Water Services Limited and the recipient.

This message has been scanned for malware by Websense. www.websense.com