





Proposed Plan
Scale 1:200

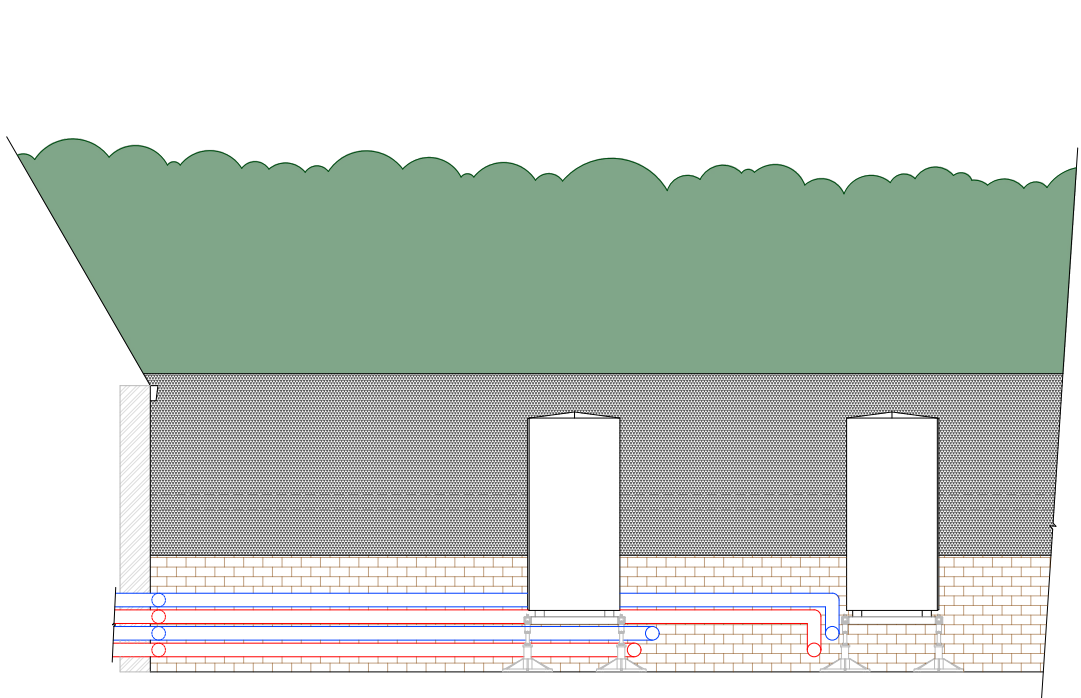

Elevation A
Scale 1:50

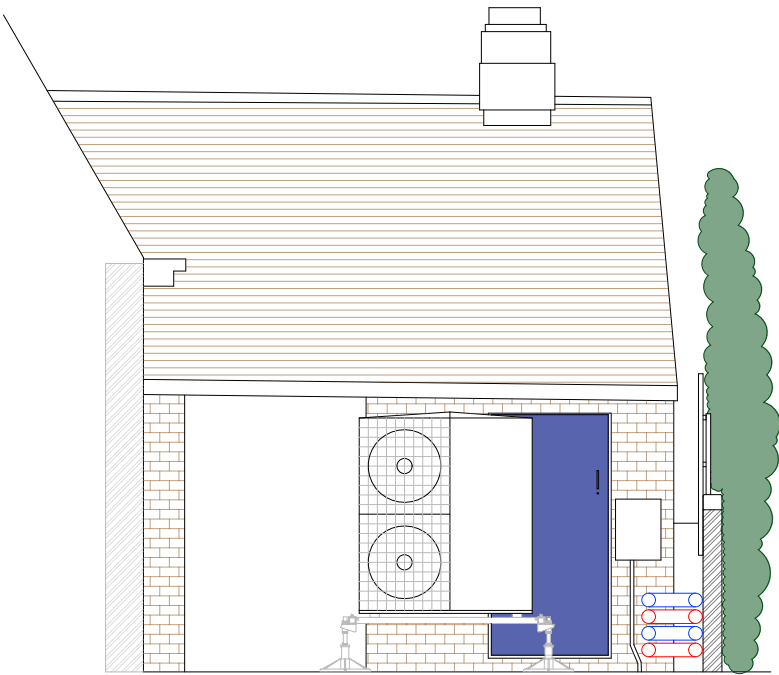

Elevation B
Scale 1:50

Notes: 1.	
CLIENT:  DIOCESE OF CHICHESTER TO KNOW • LOVE • FOLLOW JESUS Diocese of Chichester	CONSULTANT:  reenergise ReEnergise Projects Limited
PROJECT: PSDS 4 Decarbonisation Project St Mary's C of E Primary School	
TITLE: Proposed Plan and Elevations	
DATE: 16-01-2026	DSG/CHK/AP: AML / GJ / IH
DRAWING NUMBER: 25-1247-02/005	SCALE: Var @ A3
STATUS: INFORMATION	REVISION: A