


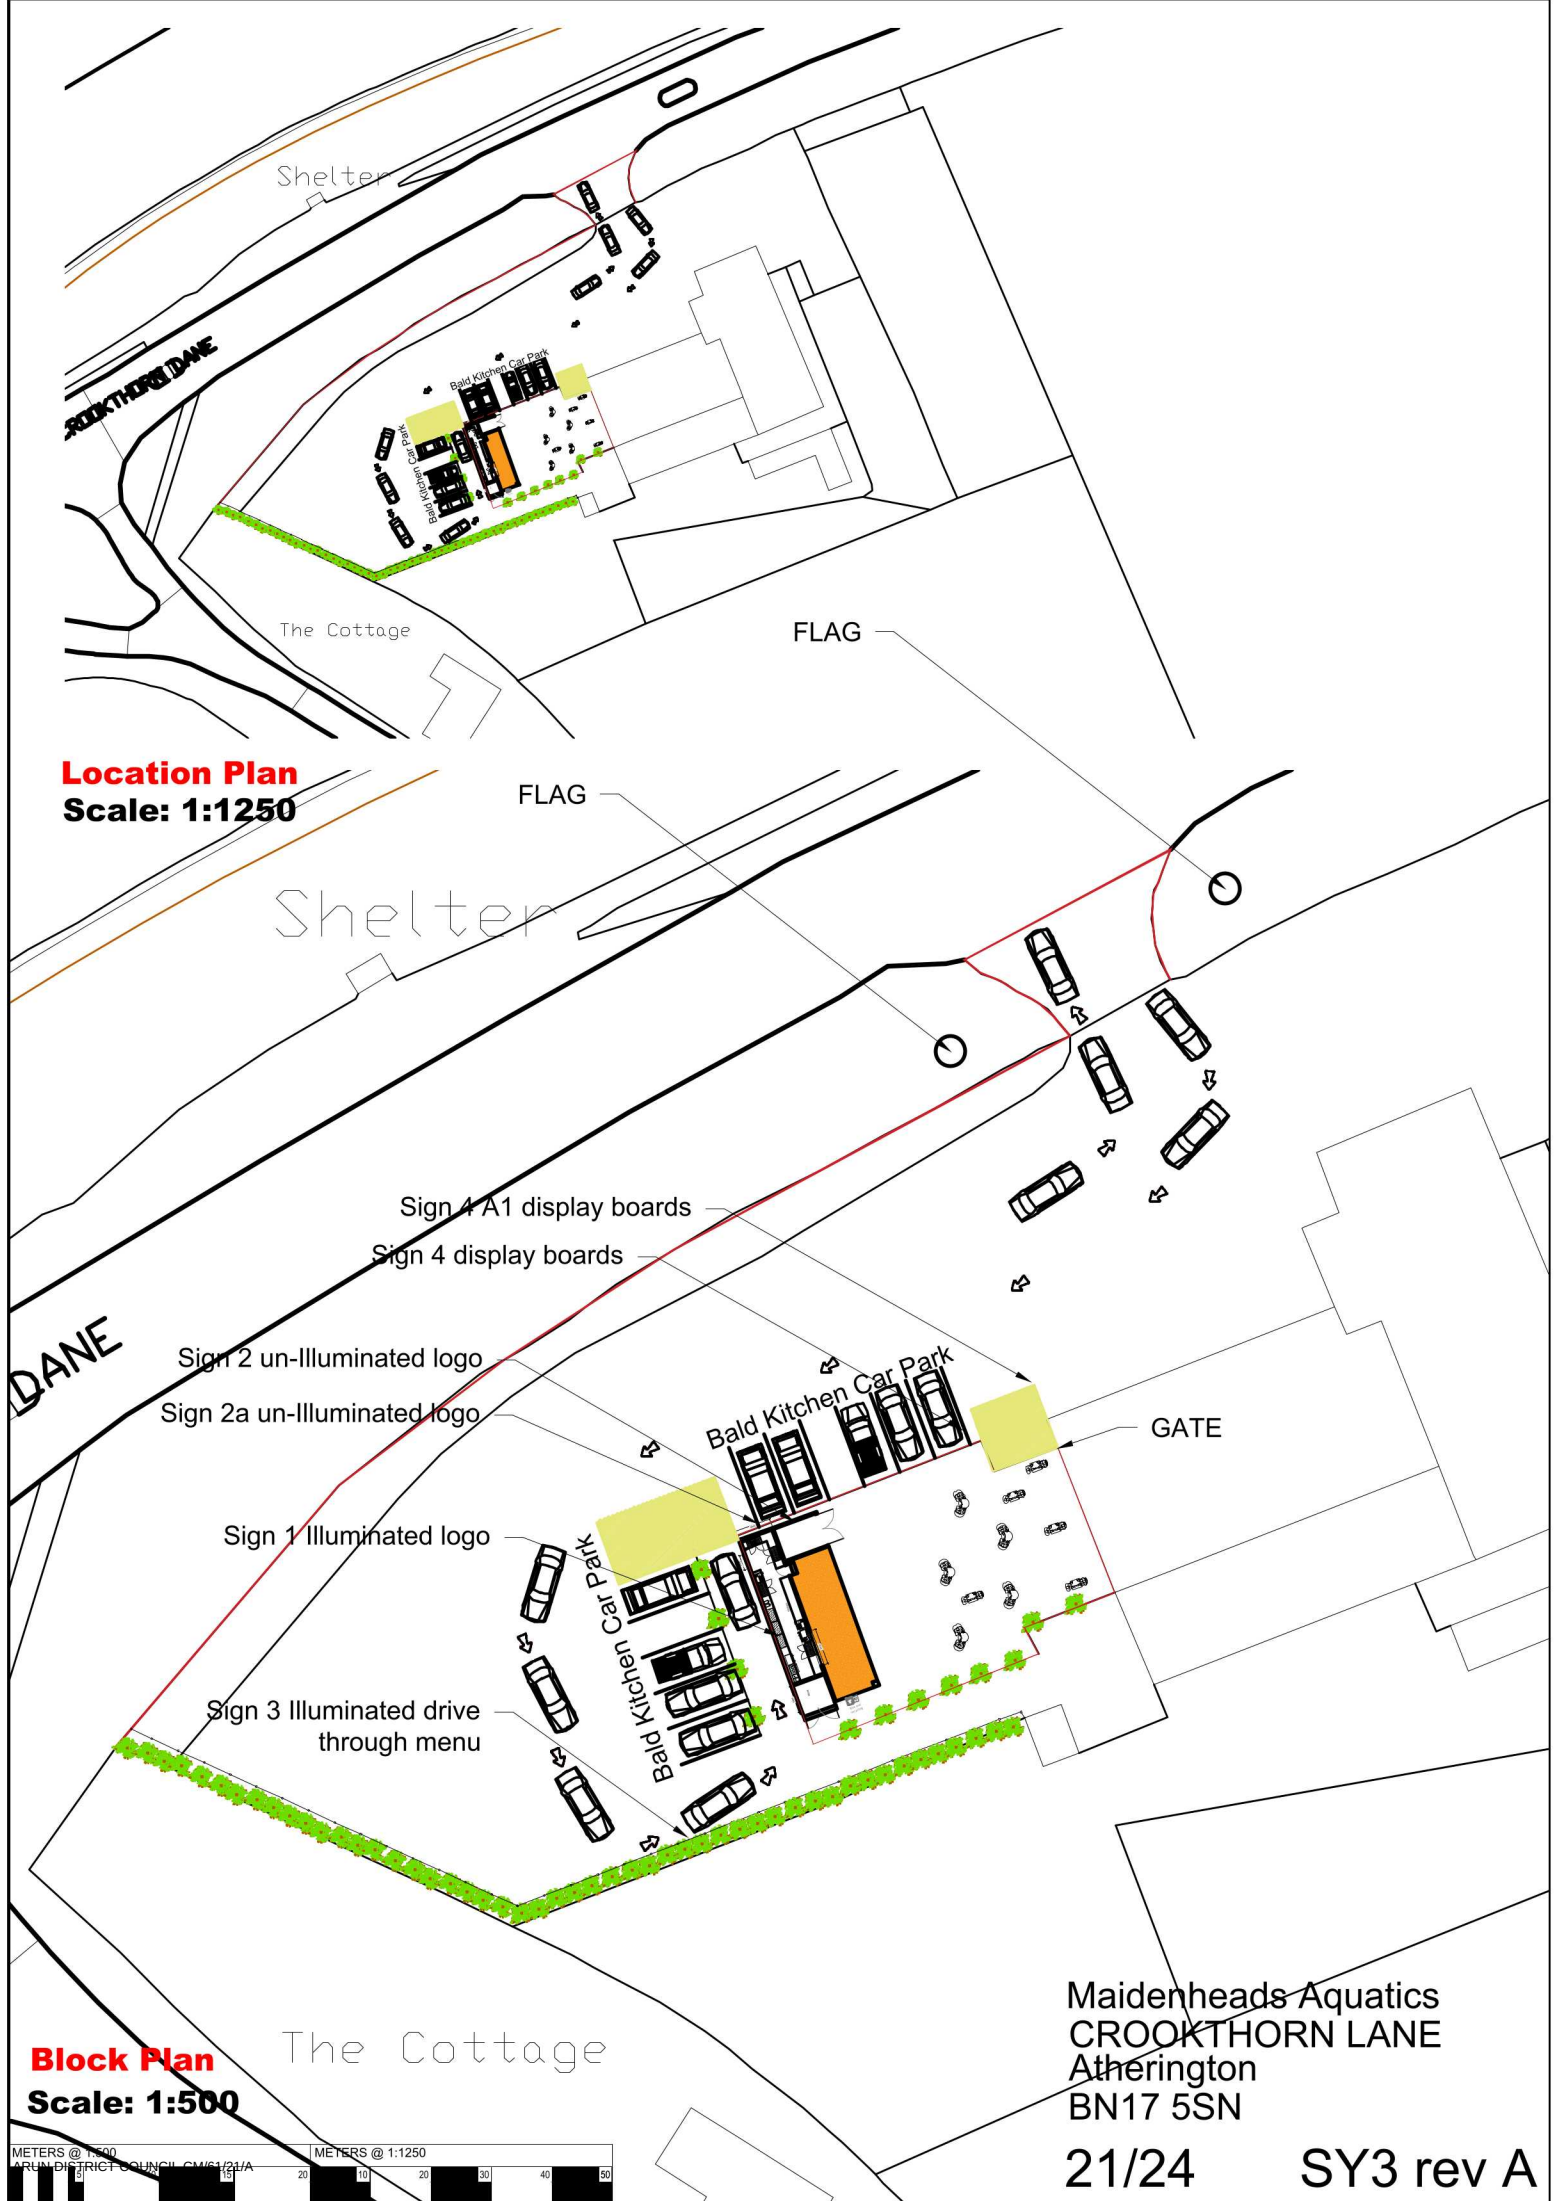

Location Plan
Scale: 1:1250

Block Plan
Scale: 1:500

Maidenheads Aquatics
CROOKTHORN LANE
Atherington
BN17 5SN