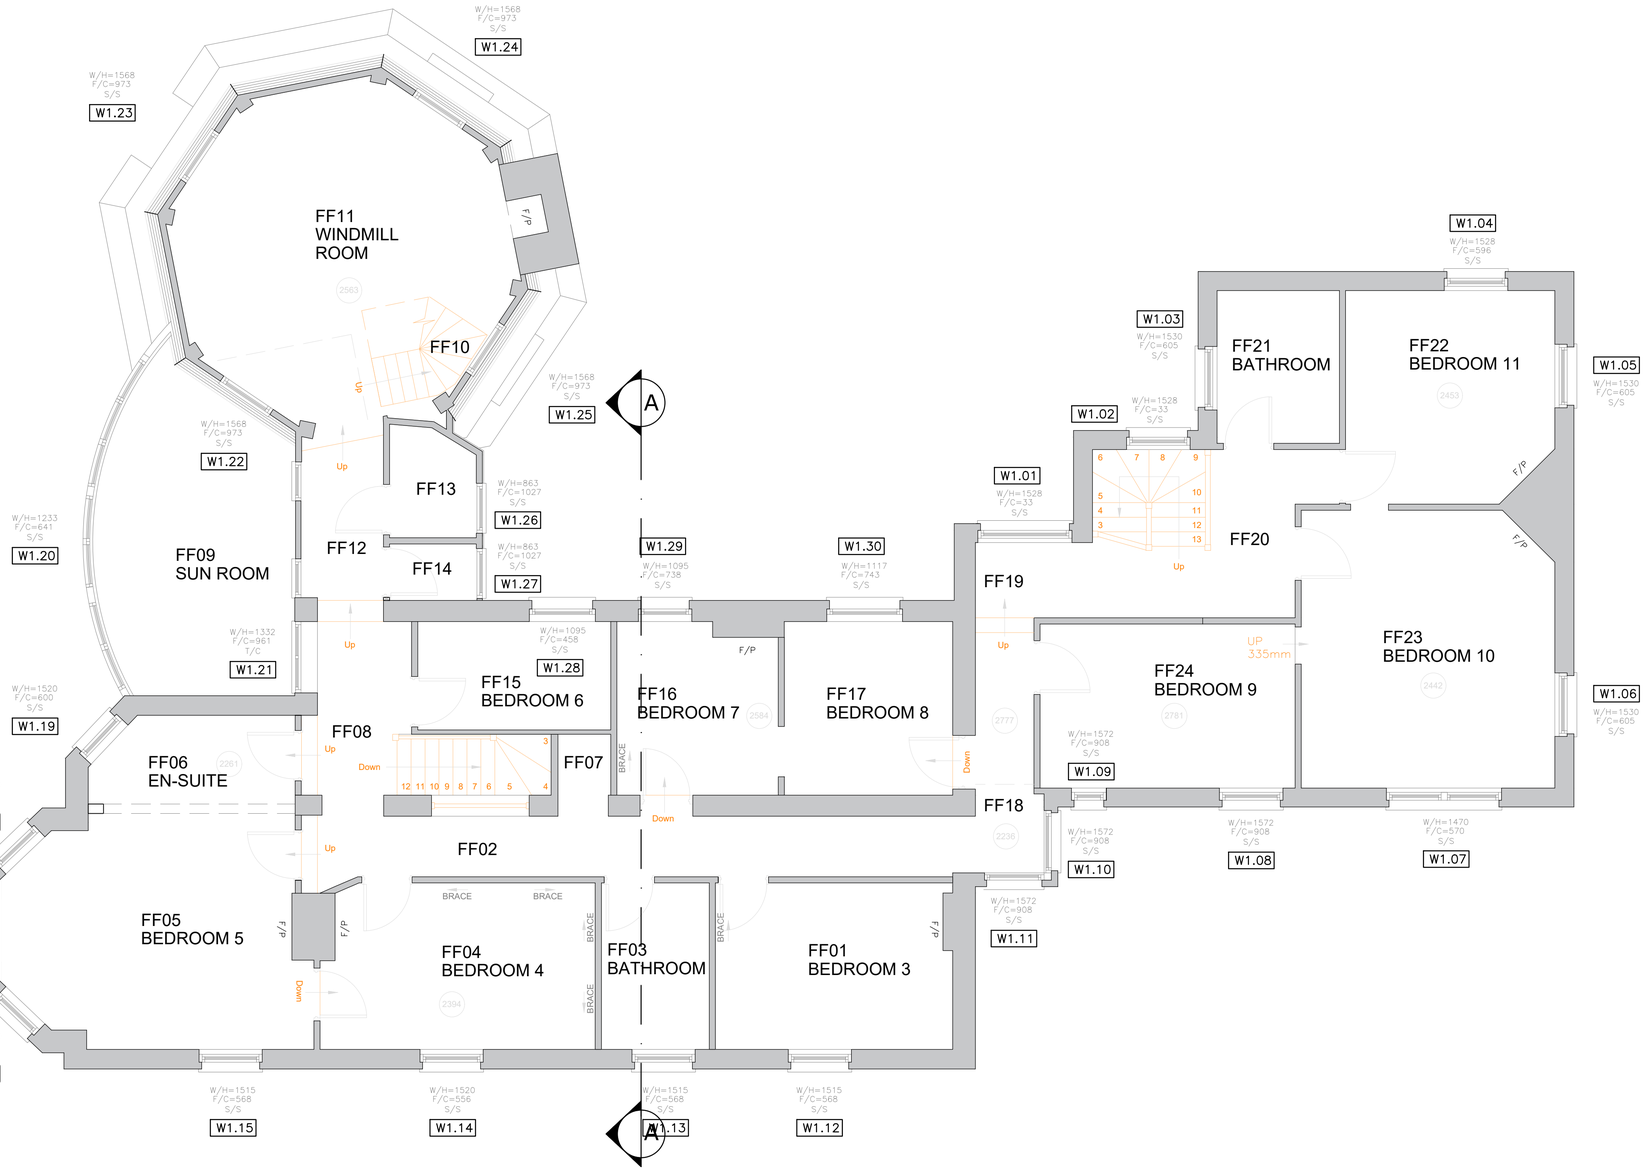

NOTES

ORIGINAL A1

DO NOT SCALE FROM THIS DRAWING.
(DRAWING MAY BE SCALED FOR LOCAL AUTHORITY & PLANNING PURPOSES ONLY)
ALL DIMENSIONS TO BE CHECKED ON SITE .
COPYRIGHT PROTECTED.

REFERENCED DRAWINGS:

TOPOGRAPHICAL SURVEY:
DAVID J POWELL SURVEYS LTD. - DWG: 19033a

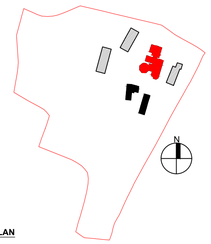

SITE PLAN

NOTE: LOCATION PLAN IS INDICATIVE ONLY

Rev	Date	Revision Description	Drawn	Checked
3.00	05.11.19	ISSUED FOR PLANNING	MN	RP

MR. G. LOVE

PROJECT
CLYMPING MILL
CLIMPING STREET
CLIMPING, BN17 5RN

DRAWING
PRE-EXISTING PLAN
FIRST FLOOR

IDL: ARCHITECTURE

LONDON
17 Black Friars Lane
St Paul's, London
EC4V 6ER
+44 (0)20 7248 1234

EDINBURGH
SS. Gyle Crescent
City of Edinburgh
EH12 9EG
+44 (0)13 1334 5705

PRAGUE
Rimska 20
Prague 2
120,00, Prague
+42 (0)72 0279 588

idl.eu.com
Registered in England No.5268275
RIBA Accreditation No.20014346

PROJECT No	SCALE	DATE	DRAWN	CHECKED
19-2092	1:50	21.10.19	MN	RP

FILE NAME [STATUS-REV]

2092-IDL-CM-01-DR-A-00000 [3-00]

ARUN DISTRICT COUNCIL CM/62/19/L