


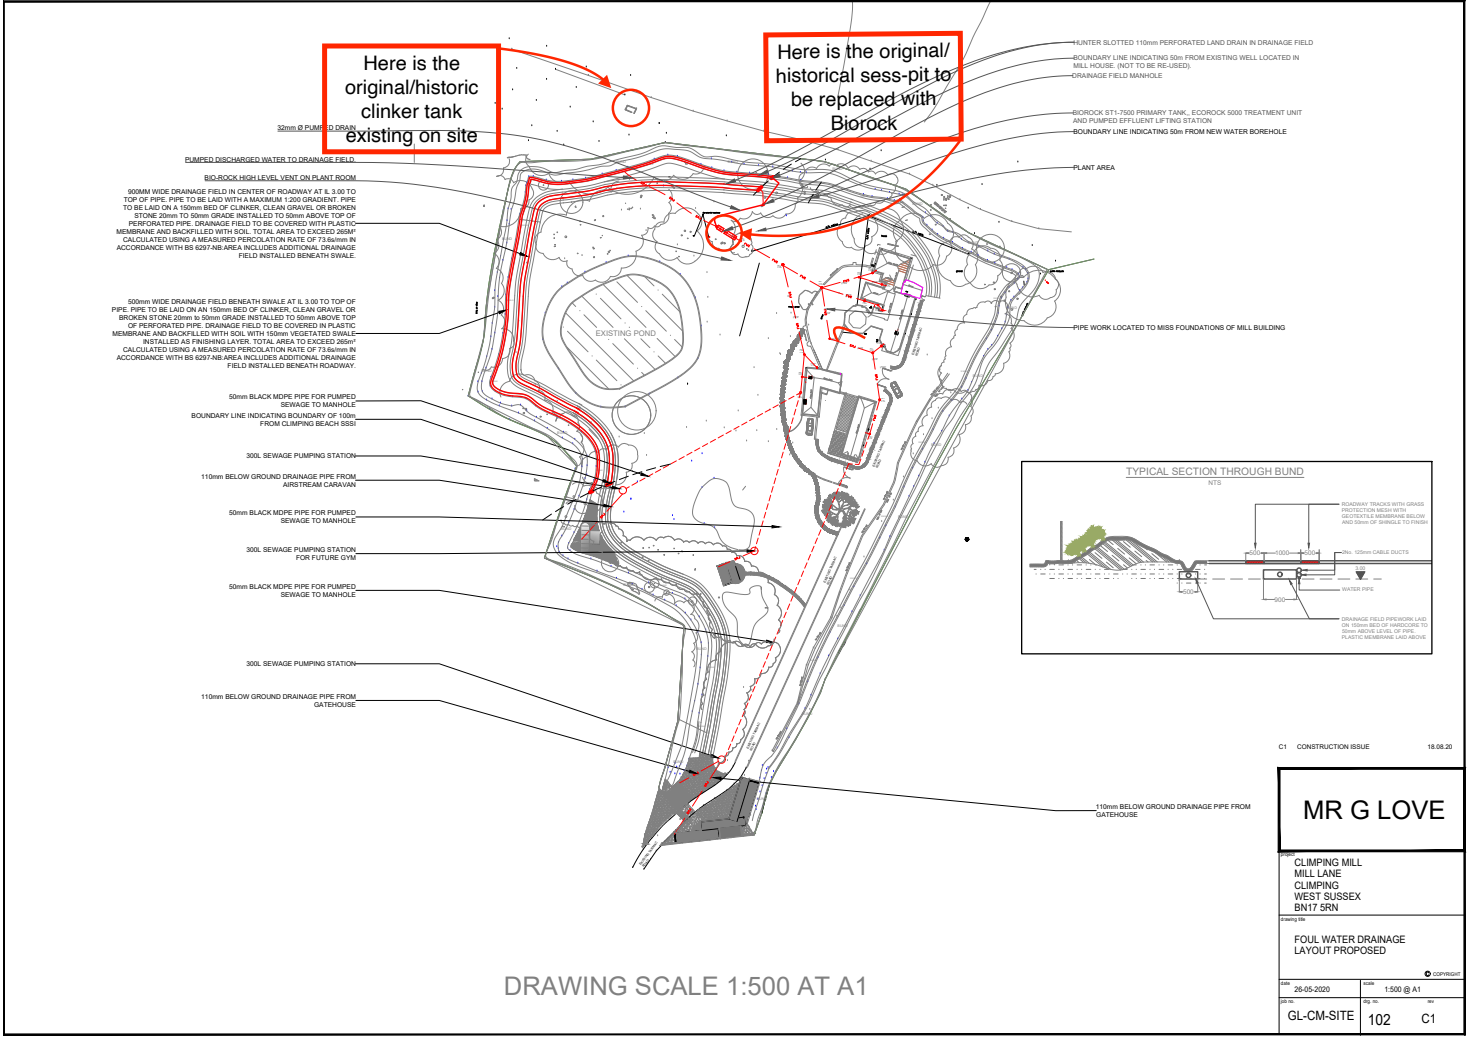

26/10/2020 17:14:26, WORK IN PROGRESS - NOT FOR CONSTRUCTION