
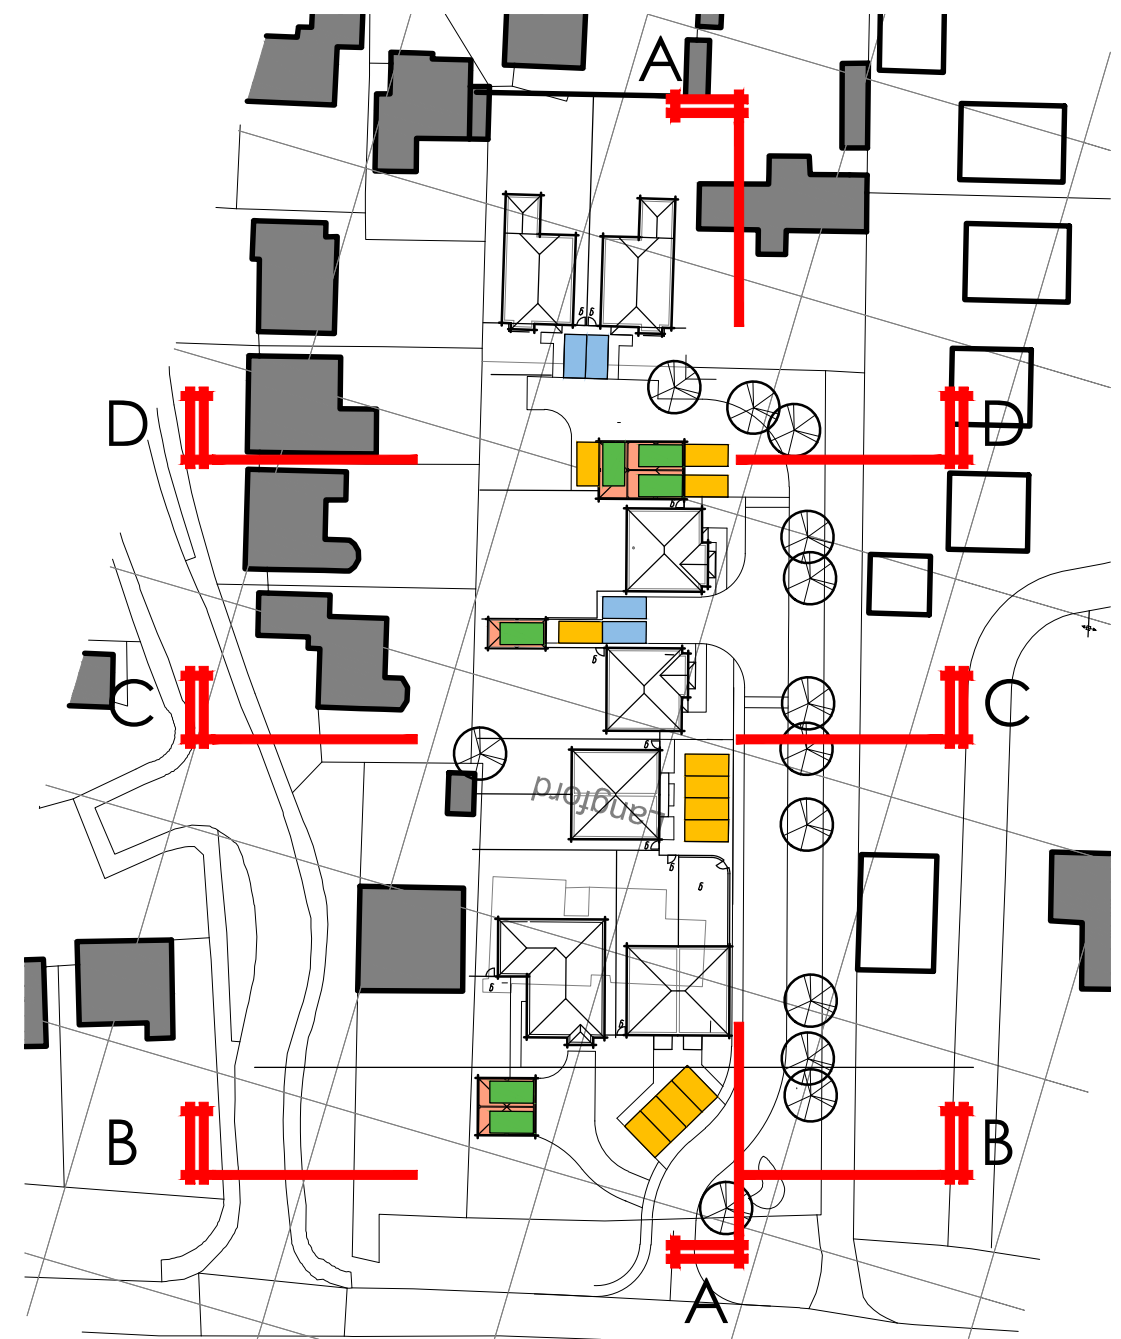


Rev	Date	Drawn	Checked
-----	------	-------	---------

A 24.10.19
House types updated cb
B 31.10.19
House types updated cb

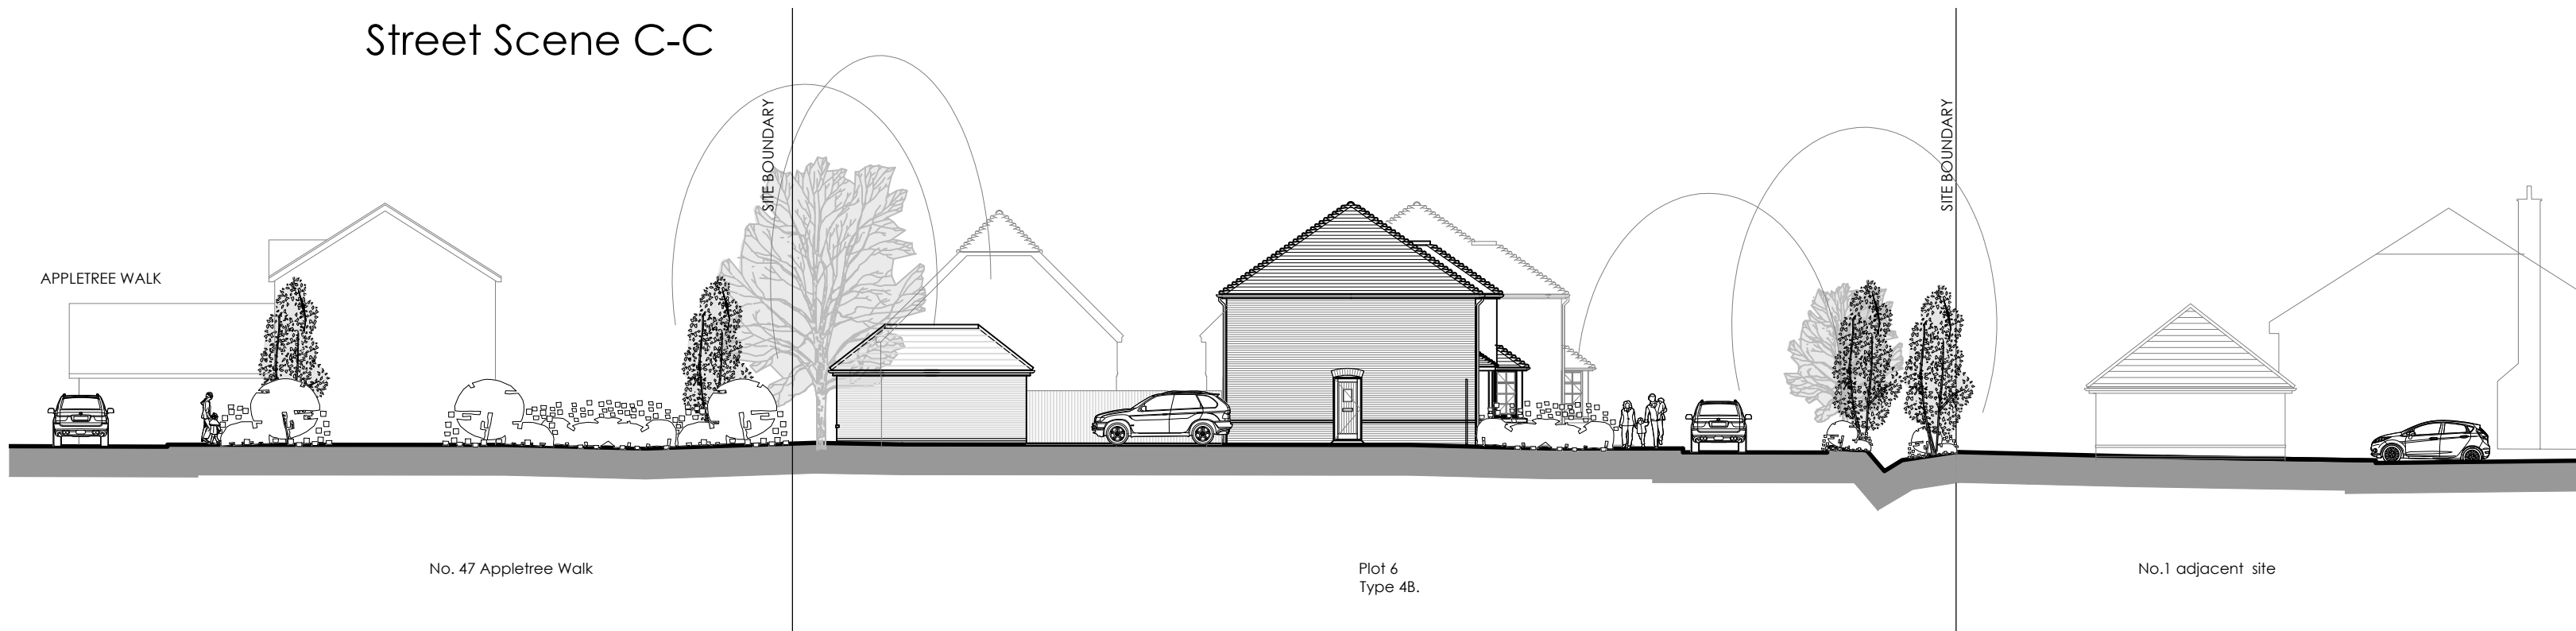

PLANNING ISSUE

Project:
LANGFORD
HORSEMER GREEN LANE
CLIMPING

Drawing Title:
STREET SCENES/SECTIONS

mjh
MICHAEL HARTNETT
EXECUTIVE HOMES

carlton
design partnership
Selwyn House, 35a Castle Way, Southampton, SO14 2AW
023 8011 8866 www.carltondesignpartnership.com

1:200 0 2 4 6 8 10m
@A1

Dwg No: 190725/SS-01 Rev: B