


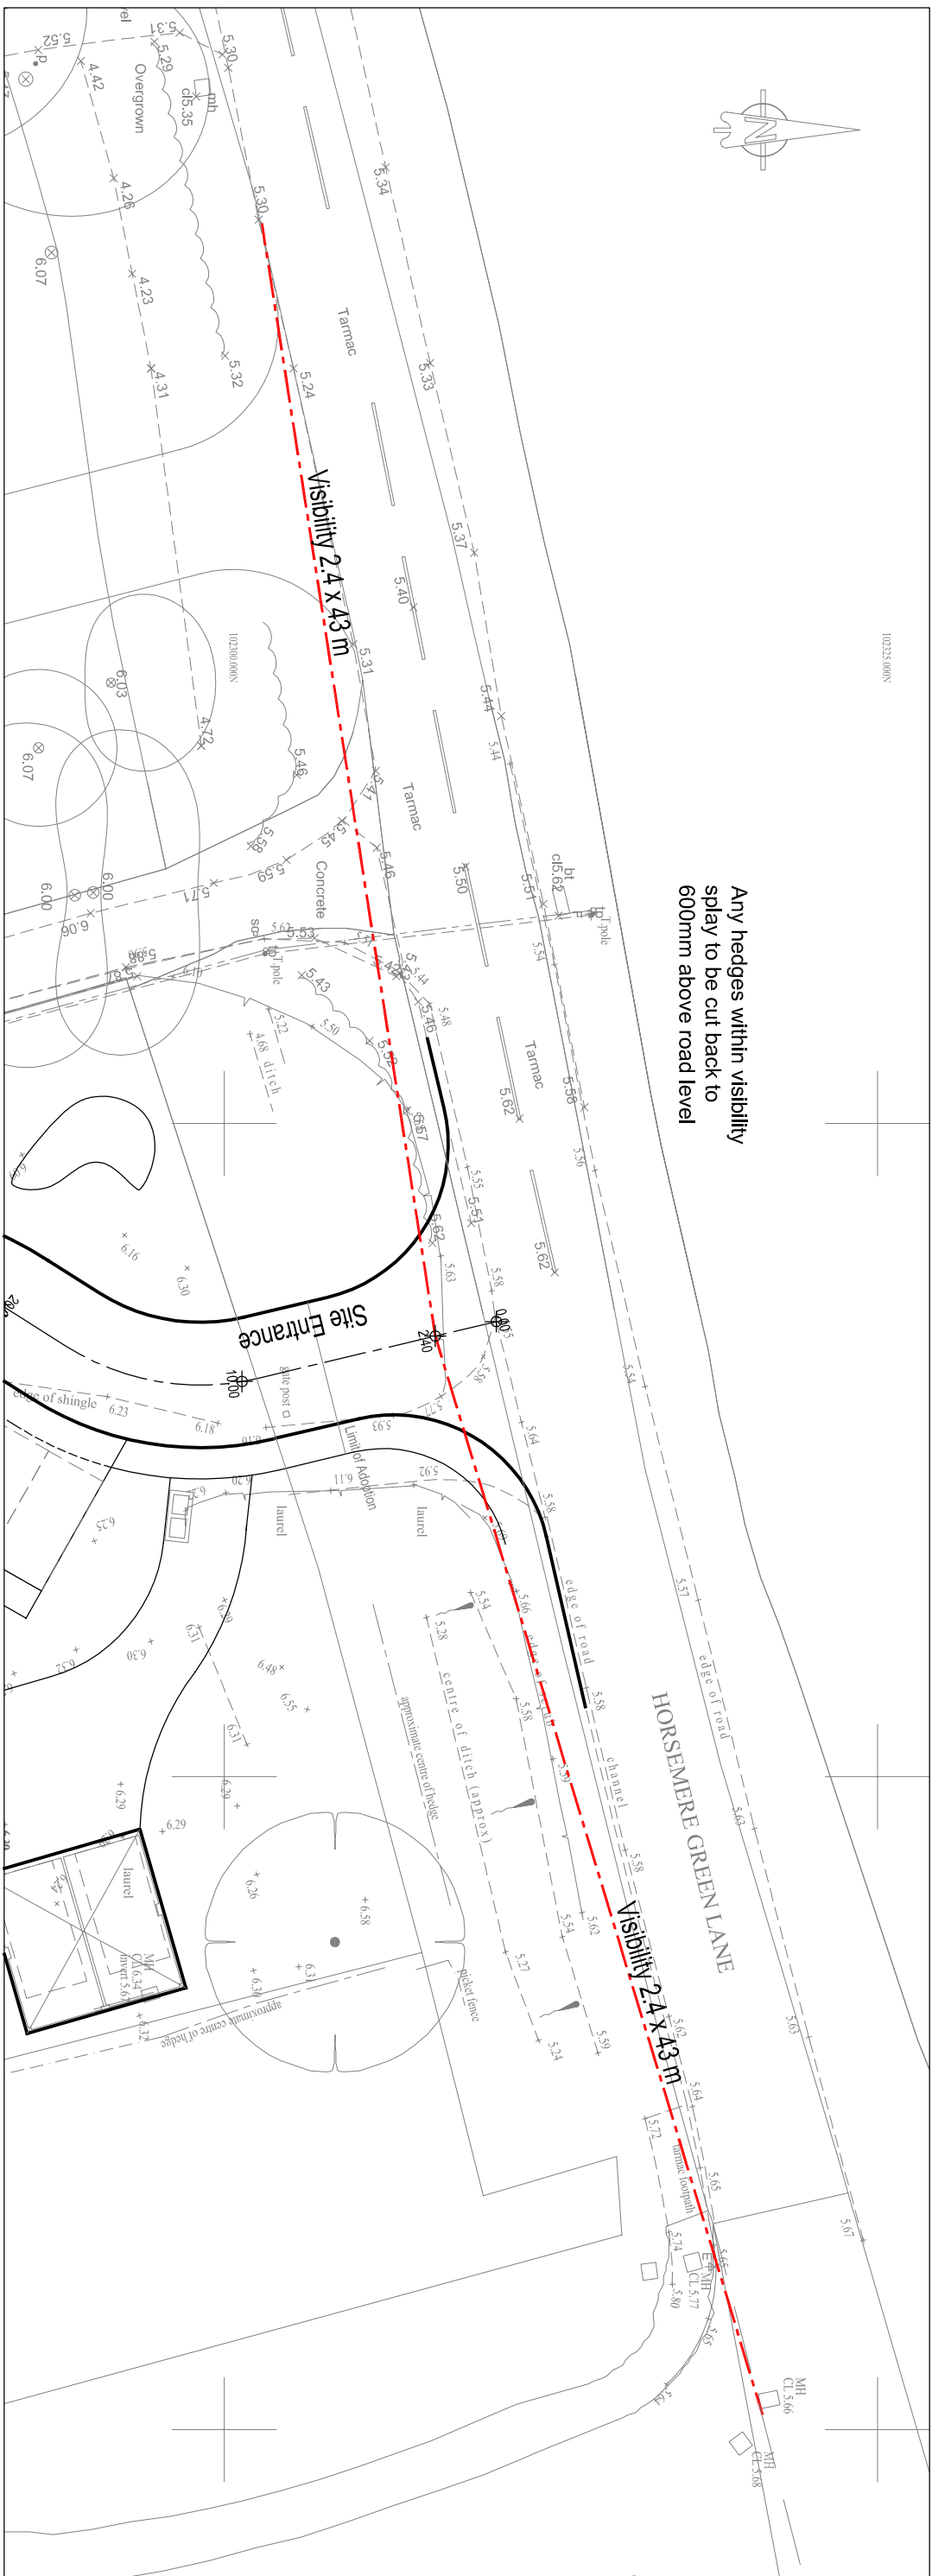

**Any hedges within visibility
splay to be cut back to
600mm above road level**

HORSEMERE GREEN LANE

Visibility 2.4 x 43 m

Site Entrance



**KAZYS NARBUTAS
CONSULTING**

Civil Engineering Consultant

Unit 5B, Tanners Court, Tanners Lane, East Wellow, Romsey, Hants. SO51 6DP
Telephone: 01794 522903 Email: kazys.n@knc.email

Project
LANGFORD, HORDSEMER GREEN LANE

Drawing Title

Visibility Splay at Entrance

Drawing Status

Information for Planning

Client

mh
MICHAEL HARTNETT
EXECUTIVE HOMES

MICHAEL HARTNETT
EXECUTIVE HOMES

MICHAEL HARTNETT
EXECUTIVE HOMES

A
Rev.

Date

First Issue
Details

KN	Initials
----	----------

Drawing No.
605-01

Scales
1:250

A3

Job No.

KNC1933

Drawing No.
605 01Rev
A